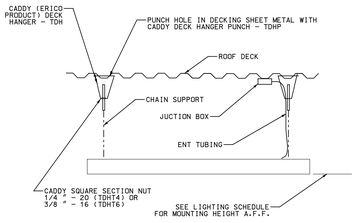

SALES AREA FIXTURE MOUNTING DETAIL

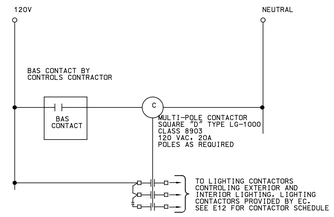

BAS LIGHTING CONTROL WIRING DIAGRAM
NO TO SCALE

GENERAL NOTES:

ALL PENETRATIONS OF COOLERS OR FREEZERS SHALL BE EFFECTIVELY SEALED. SEE COOLER/FREEZER DETAIL.

EC TO PROVIDE WIRING TO PARKING LOT LIGHTS SEE SITE PLAN.

(A) MOUNT LUMINAIRES ON TOP OF FRAME AIMED UP.

(P) TYPICAL TO ALL PRODUCE GRID RECEPTACLES: TO BE MOUNTED AT PRODUCE GRID INTERSECTION AND RECEPTACLE FACE SHALL BE INSTALLED FACING THE ROOF. TYPE SO CORD FROM RECEPTACLE TO FIXTURE SHALL BE WHITE OR IVORY IN COLOR.

(S) JUNCTION BOX TO BE MOUNTED IN STORE FRONT FACADE FOR BUILDING SIGN. FIELD VERIFY SIGN LOCATION.

(V) EC SHALL MAKE ALL NECESSARY FINAL CONNECTIONS TO CARD RACK VALANCE LIGHTING AFTER INSTALLATION OF CARD RACKS. SEE DWG V1 FOR VALANCE PLAN AND DETAILS.

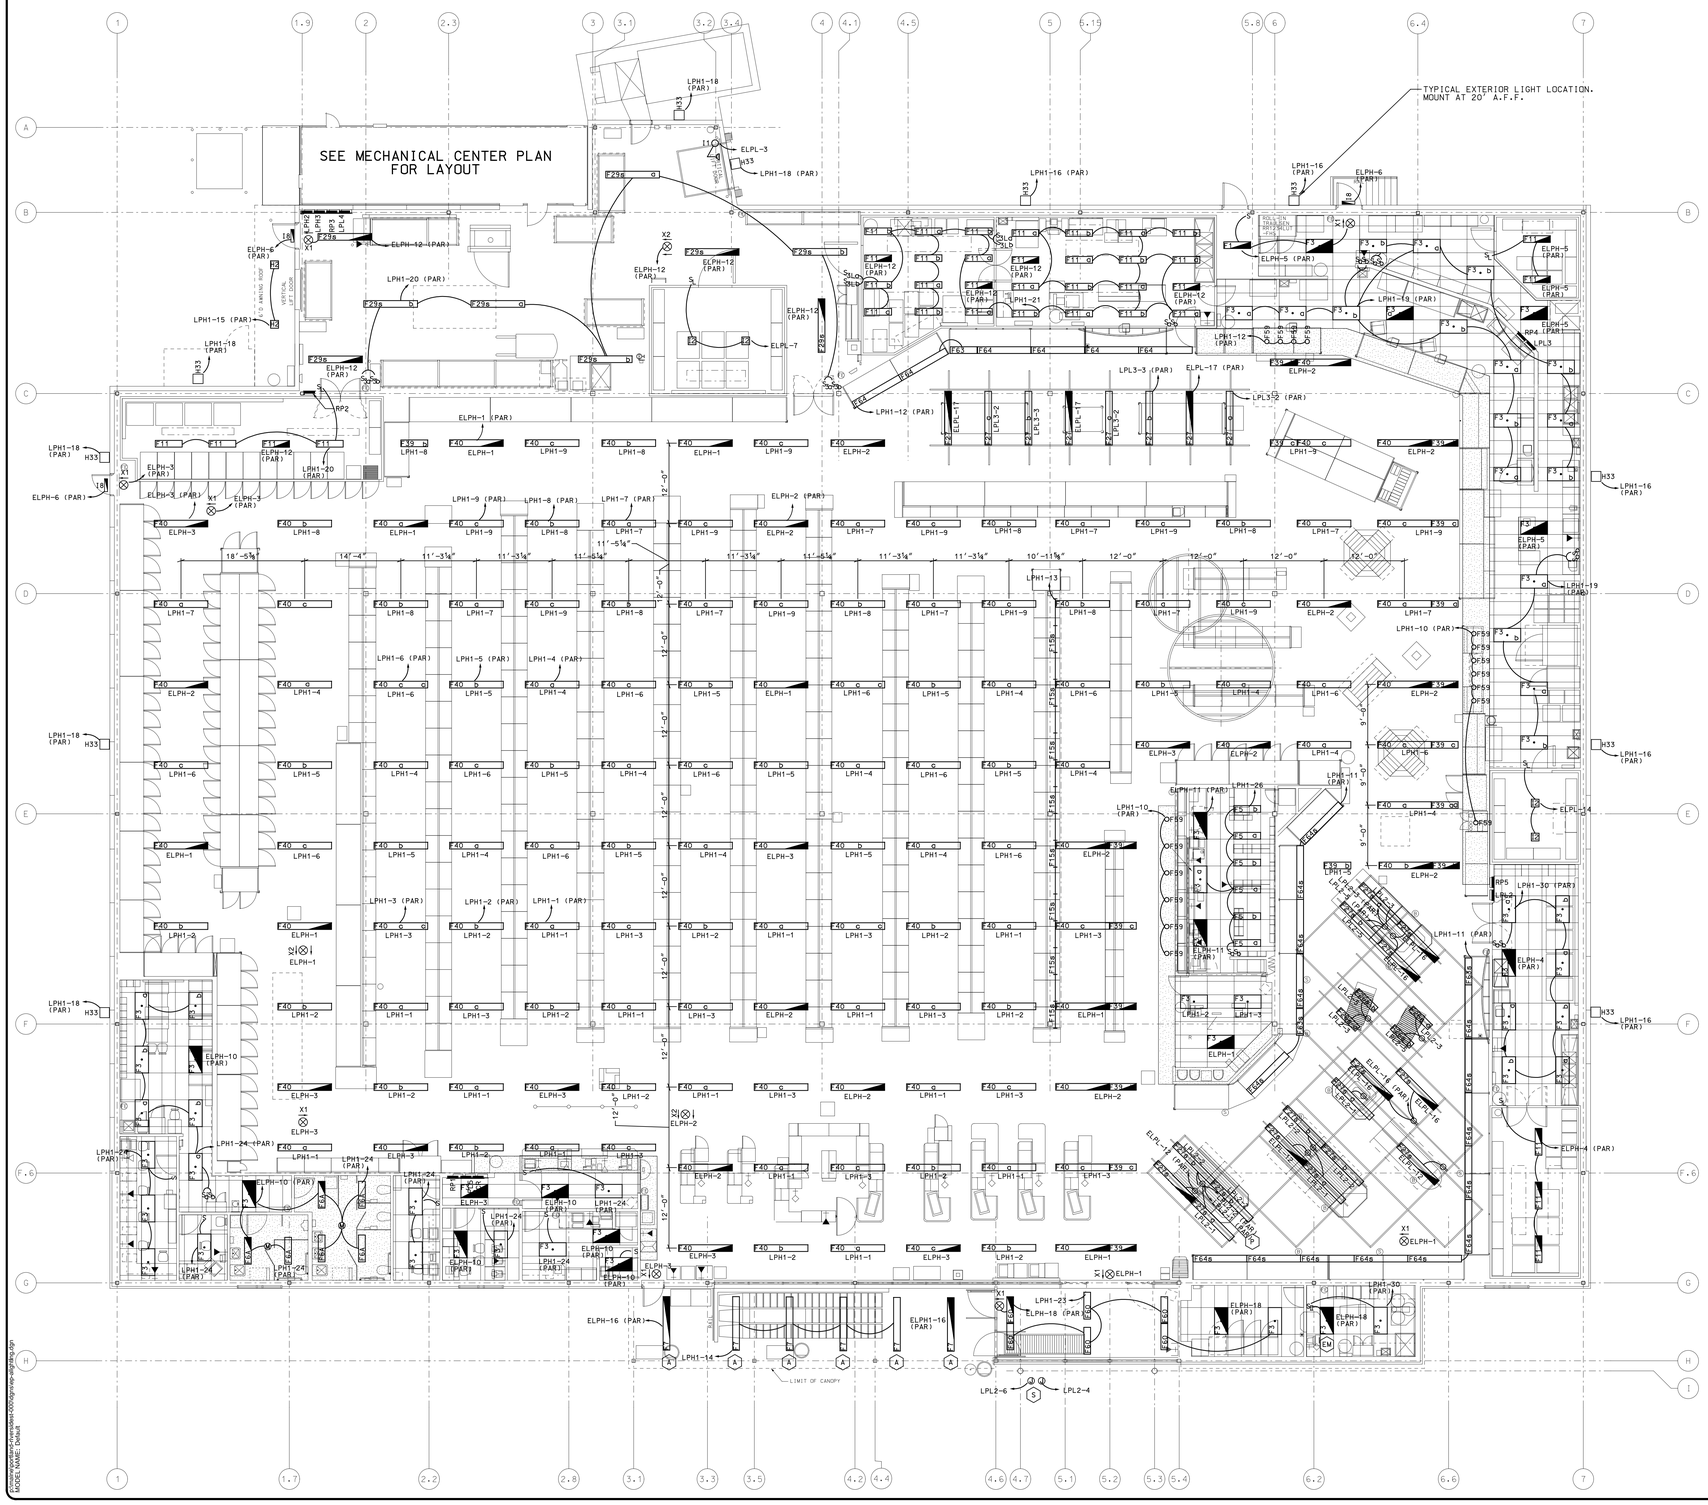

Hannaford Bros. Co.
PO Box 1000
Portland, ME 04104
(207) 883-2911
Engineering Design Services

NO	REVISIONS	BY	DATE

NO	REVISIONS	BY	DATE
0	ISSUED FOR CONSTRUCTION	RAC	8/30/04

PROJECT TITLE
Hannaford
Riverside Street
Portland, Maine

SHEET TITLE
LIGHTING PLAN

scale	1/8" = 1'-0"
design	R. BUTEAU
drawn	R. CYR
checked	Dept
proj mgr	BCM
date	AUGUST, 2004

© 2004 Hannaford Bros Co

SHEET
E2
proj no. PRSSA

plotted by: jordan.r.cornelius.h300@grunow-signs.hq.ggn
MODEL NAME: Default
08/31/2004 03:55:09 PM