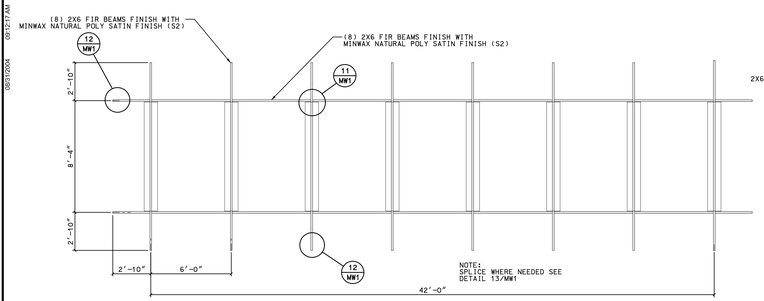

10 A3 MEAT DEPARTMENT TRELLIS
1/4" = 1'-0"

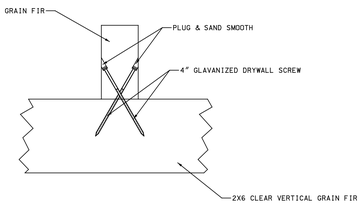

11 MW1 TRELLIS CONNECTION DETAIL
3" = 1'-0"

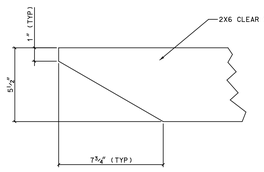

12 MW1 TRELLIS END DETAIL
3" = 1'-0"

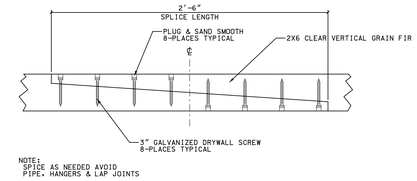

13 MW1 TRELLIS SPLICE DETAIL
1½" = 1'-0"

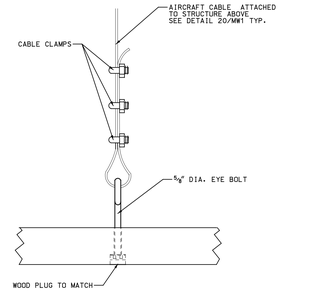

14 MW1 HANGING TRELLIS DETAIL
1½" = 1'-0"

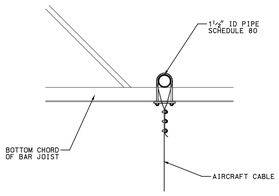

20 MW1 CABLE SUPPORT DETAIL
3" = 1'-0"

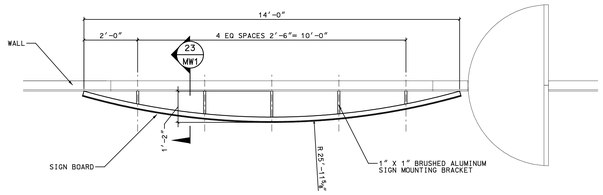

21 A3 MEAT DEPARTMENT SIGN BRACKET
1/2" = 1'-0"

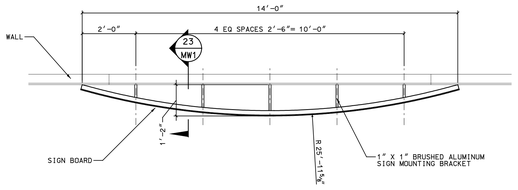

22 A3 PRODUCE DEPARTMENT SIGN BRACKET
1/2" = 1'-0"

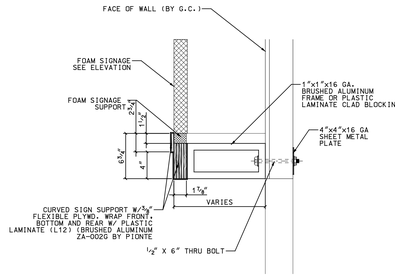

23 MW1 SECTION THRU SIGN BRACKET
1½" = 1'-0"

30 MW1 NATURE'S PLACE TRELLIS
1½" = 1'-0"

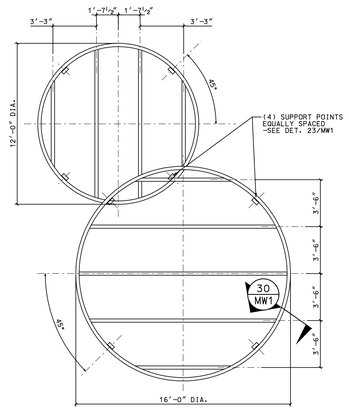

31 A3 NATURE'S PLACE TRELLIS PLAN
1/4" = 1'-0"

50 A3 PRODUCE TRELLIS PLAN
1/4" = 1'-0"

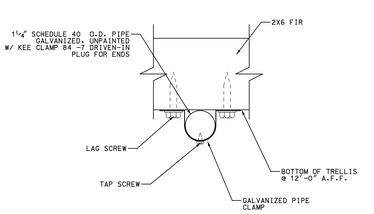

51 MW1 PRODUCE TRELLIS DETAIL
3" = 1'-0"

Hannaford Bros. Co.
Engineering Design Services
PO Box 1000
Portland, ME 04104
(207) 883-7911

NO	REVISIONS	DATE	BY
0	ISSUED FOR CONSTRUCTION	8/30/04	

SKOTEIS
SKOTEIS

PROJECT TITLE
Hannaford
Riverside Street
Portland, Maine

SHEET TITLE
MILLWORK

scale	1/4" = 1'-0"
design	K.ST.PIERRE
drawn	K.ST.PIERRE
checked	Dept
proj mgr	BCM
date	AUGUST, 2004

© 2004 Hannaford Bros Co

SHEET
MW1
proj no. PRSSA

C:\work\portland-riverside\MW1.DGN\signature-millwork.dgn
MODEL NAME: Default