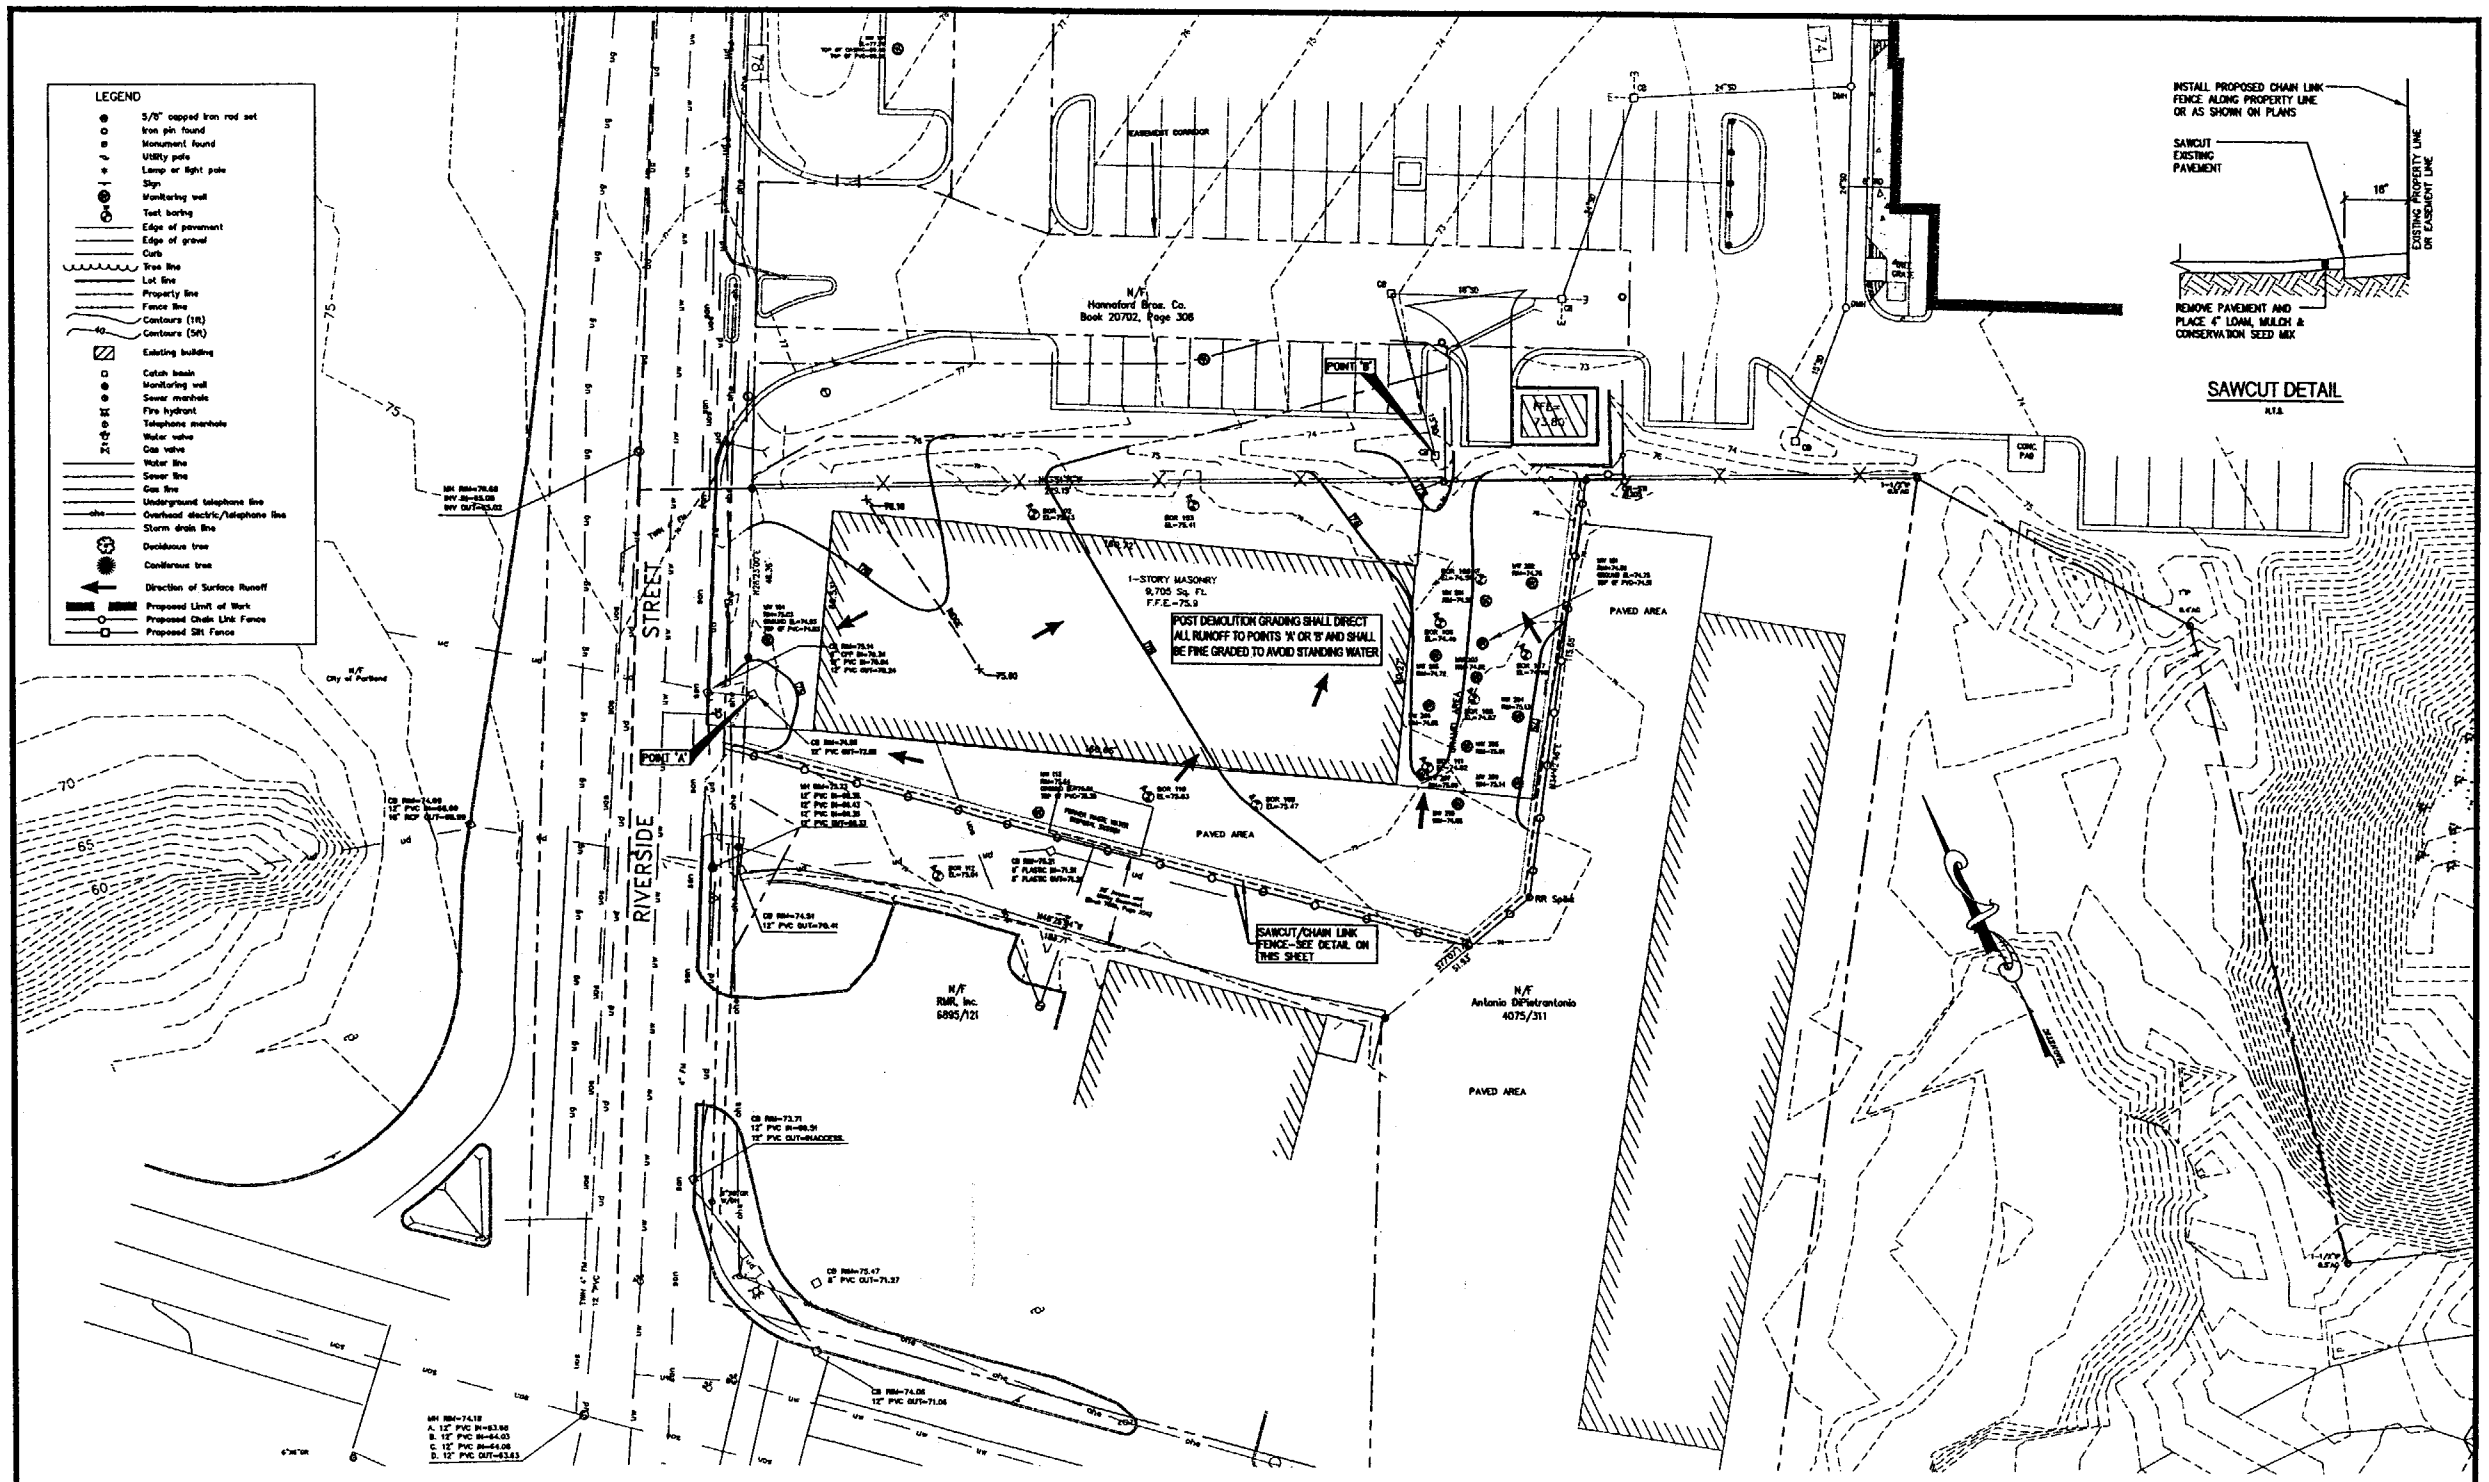

PRELIMINARY NOT FOR CONSTRUCTION

REV	DATE	DESCRIPTION
1	-	-

REVISIONS

P.E.

LIC. #

STATE OF MAINE — WILLIAM G. HOFFMAN NO. 6198 — REGISTERED PROFESSIONAL ENGINEER

PROJECT: RIVERSIDE STREET PORTLAND, MAINE

SHEET TITLE: POST DEMOLITION GRADING

CLIENT: HANNAFORD BROS. COMPANY

DeLUCA-HOFFMAN ASSOCIATES, INC.
778 MAIN STREET, SUITE 8
SOUTH PORTLAND, ME 04106
(207) 775-1121
WWW.DELUCAHOFFMAN.COM

DRAWN:	KEW/LA	DATE:	MARCH 2005
DESIGNED:	WGH	SCALE:	1"=20'
CHECKED:	WGH	JOB NO.	2316.02
FILE NAME:	2316B2-Jack Parcel.dwg		
SHEET	2		

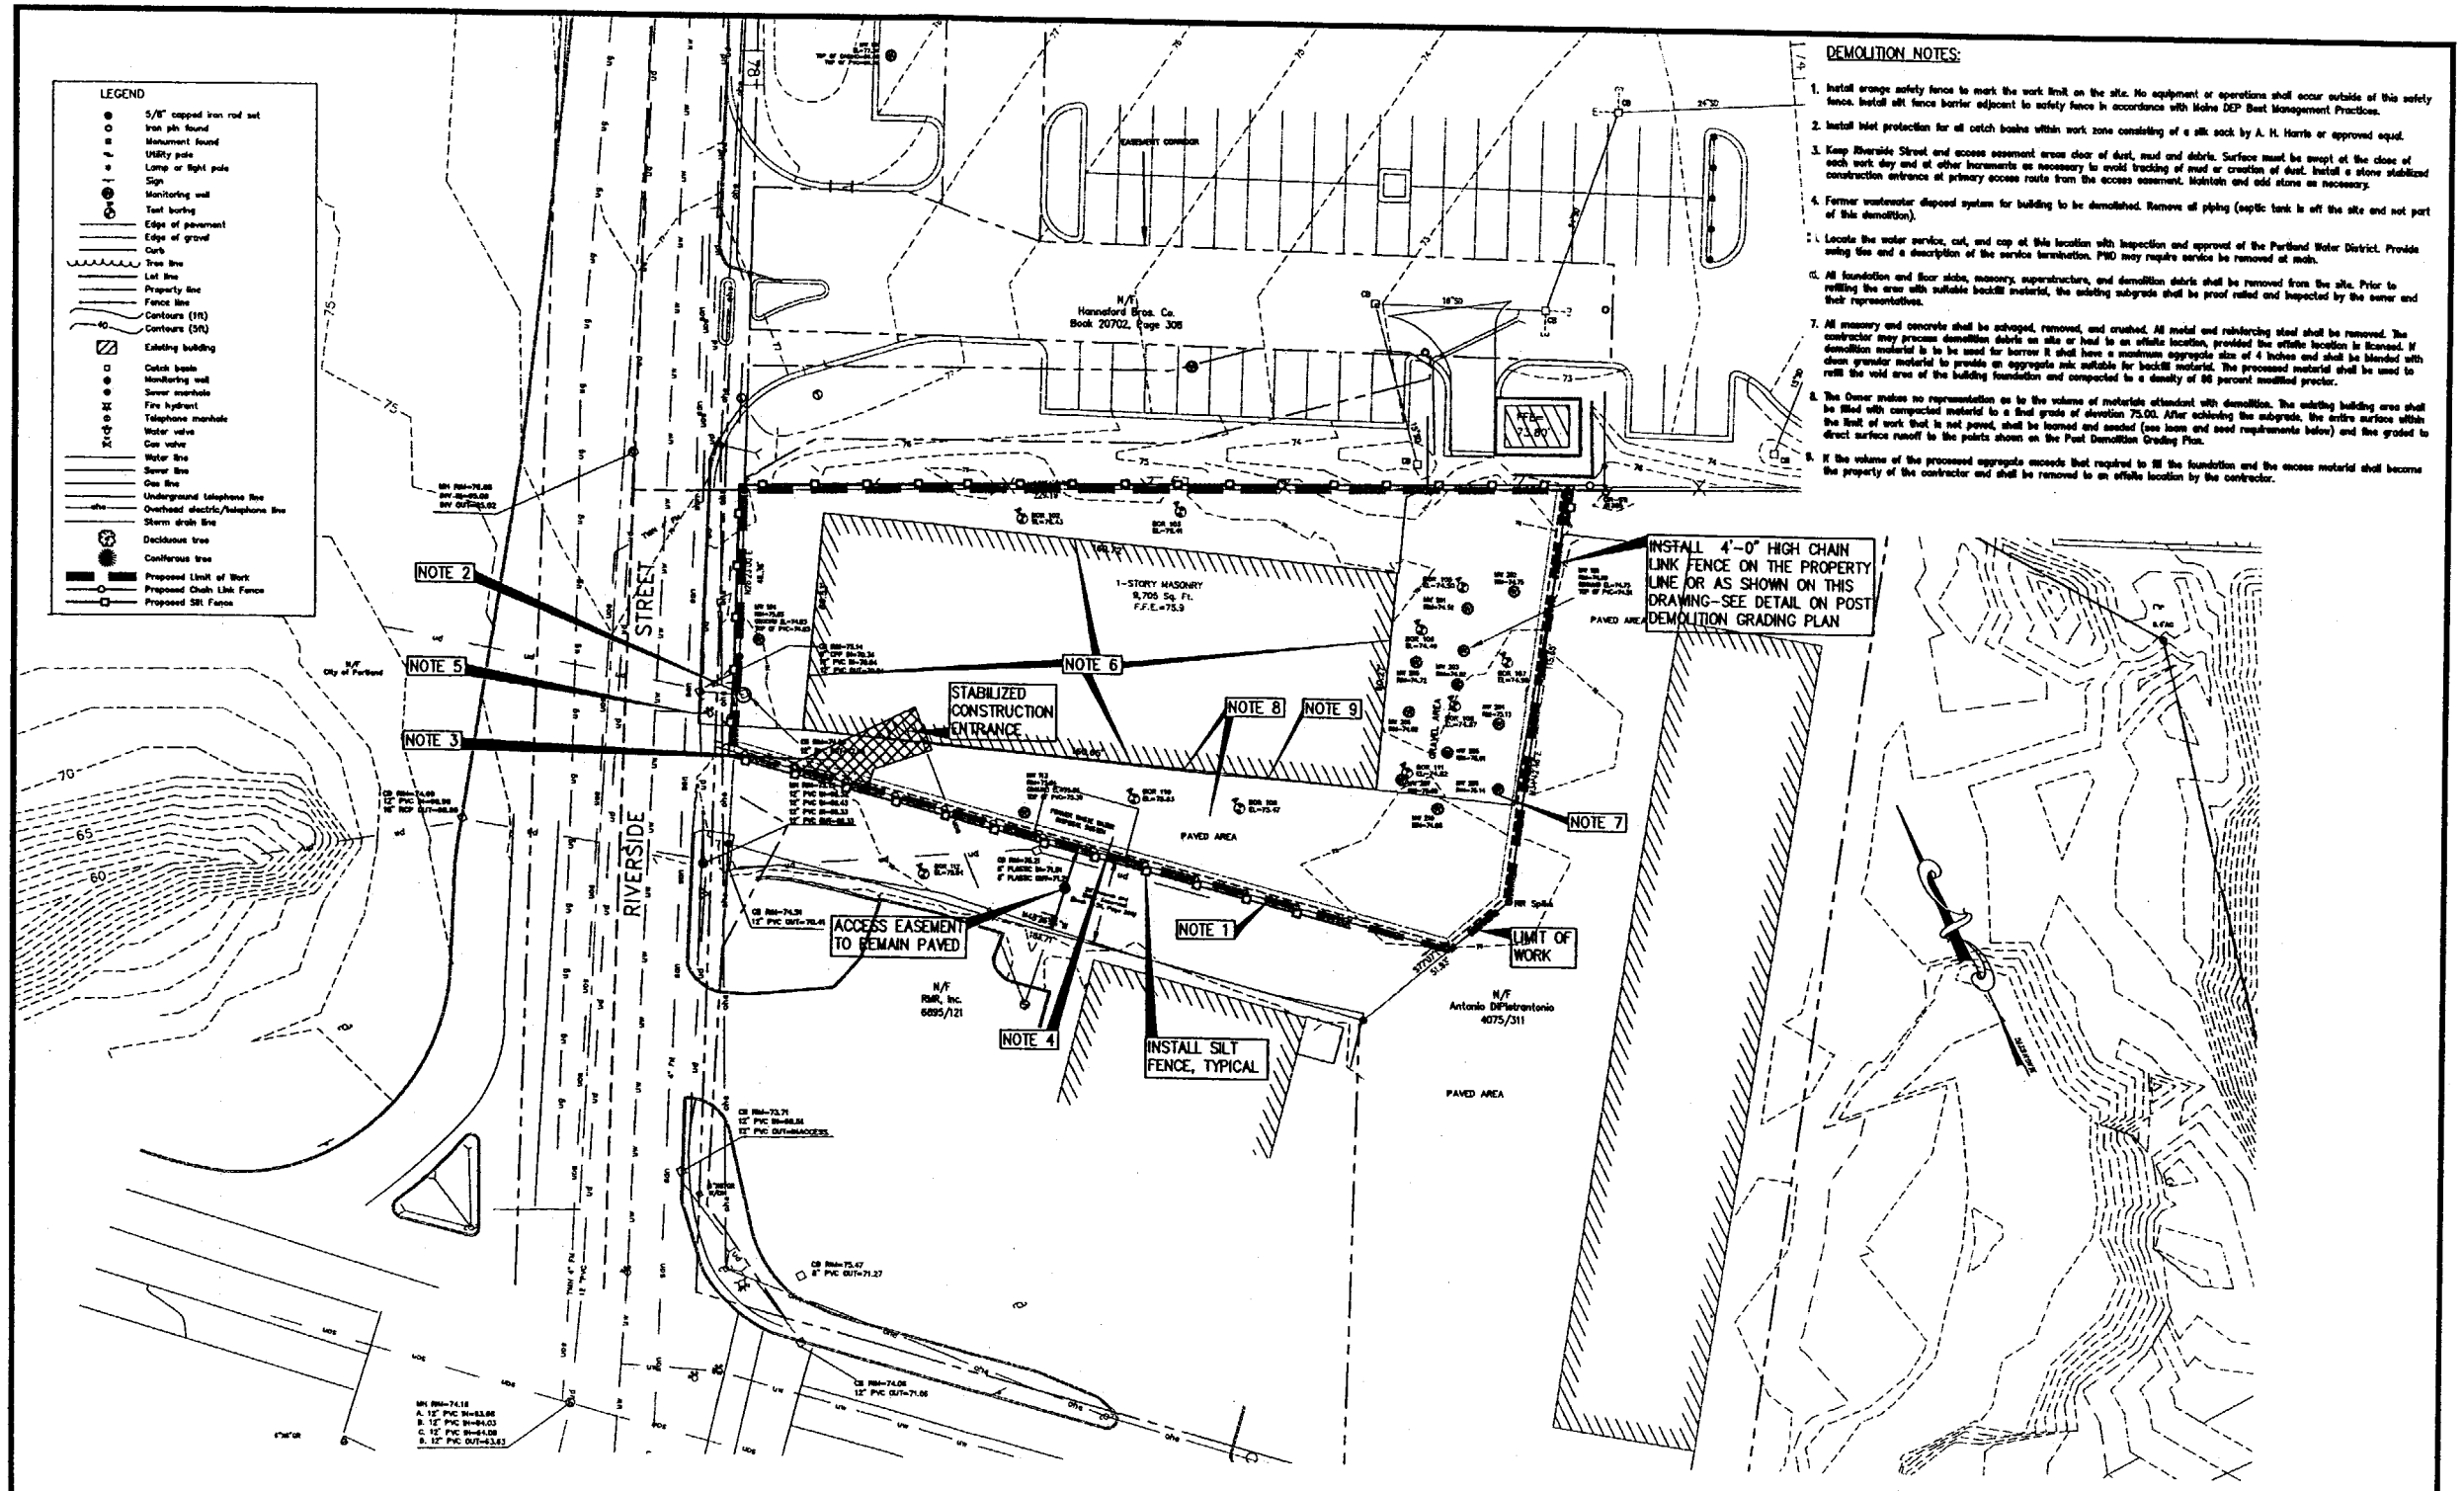

THIS PLAN HAS BEEN PREPARED FROM A BASE PLAN TITLED "PLAN OF ALTA/ACSM LAND TITLE SURVEY, RIVERSIDE ST, PORTLAND, MAINE" PREPARED BY TITCOMB ASSOCIATES.

LOAM AND SEED REQUIREMENTS

LOAM: 4" minimum thickness with ph and fertilizer based upon soil test (screened to 1" and minus)

SEED: 10% Annual Rye
40% Perennial Rye
50% Fescue

PRELIMINARY NOT FOR CONSTRUCTION

REV	DATE	DESCRIPTION
1	-	-

REVISIONS

P.E.
LIC.

STATE OF MAINE WILLIAM G. HOFFMAN NO. 11051 REGISTERED PROFESSIONAL ENGINEER

PROJECT: RIVERSIDE STREET PORTLAND, MAINE

SHEET TITLE: DEMOLITION PLAN

CLIENT: HANNAFORD BROS. COMPANY

DeLUCA-HOFFMAN ASSOCIATES, INC.
778 MAIN STREET, SUITE 8
SOUTH PORTLAND, ME 04106
207.775.1121
WWW.DELUCAHOFFMAN.COM

DRAWN:	KEW/LA	DATE:	MARCH 2005
DESIGNED:	WGH	SCALE:	1"=20'
CHECKED:	WGH	JOB NO.	2316.02
FILE NAME:	231602-Jack Pond.dwg		

SHEET 1