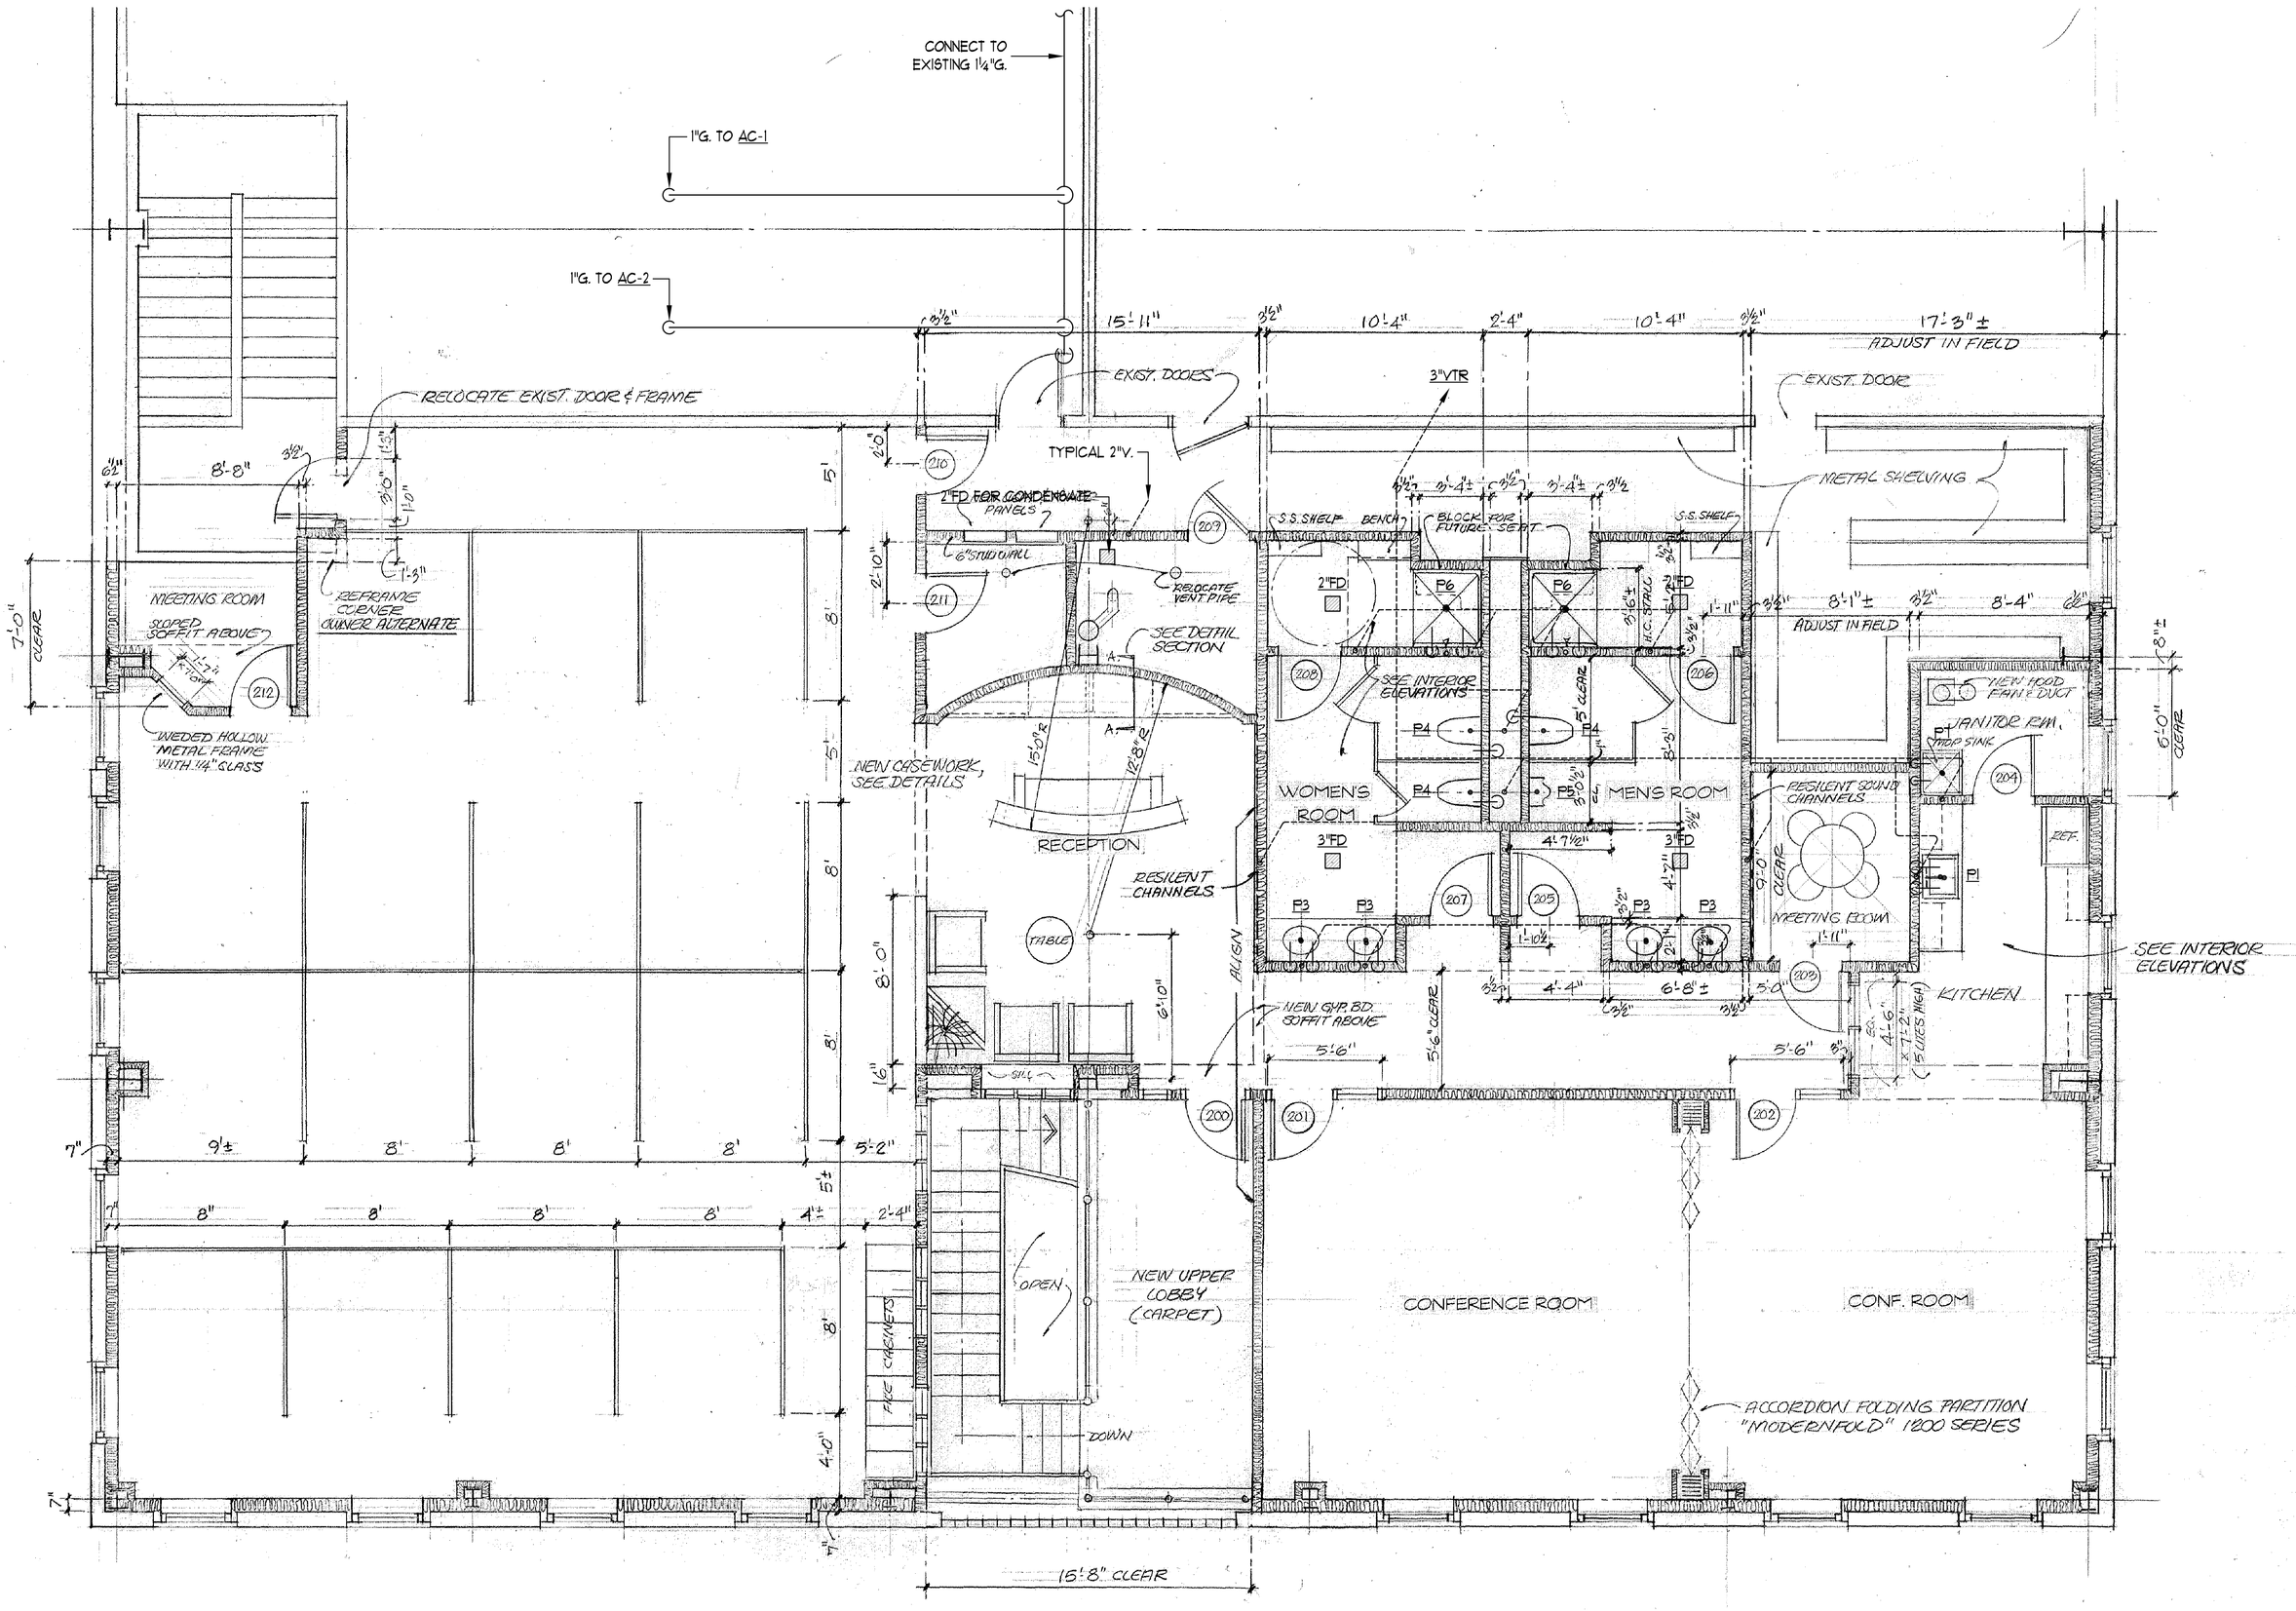

SECOND FLOOR PLAN
¼"=1'-0"

PROPOSED RENOVATIONS

ISSUED FOR PRELIMINARY APPROVAL

STATE OF MAINE
STEPHEN P. DOEL
No. 3807
REGISTERED PROFESSIONAL ENGINEER

REV.	DATE	DESCRIPTION

IMMUCELL CORPORATION
PORTLAND, MAINE

OFFICE RENOVATIONS

PINKHAM & GREER
CONSULTING ENGINEERS
FALMOUTH, MAINE

SECOND FLOOR PLAN

SCALE:	AS SHOWN	DRN BY:	BED
DATE:	SEPTEMBER 2006	DESG BY:	JAM
PROJECT:	06326	CHK BY:	

M4