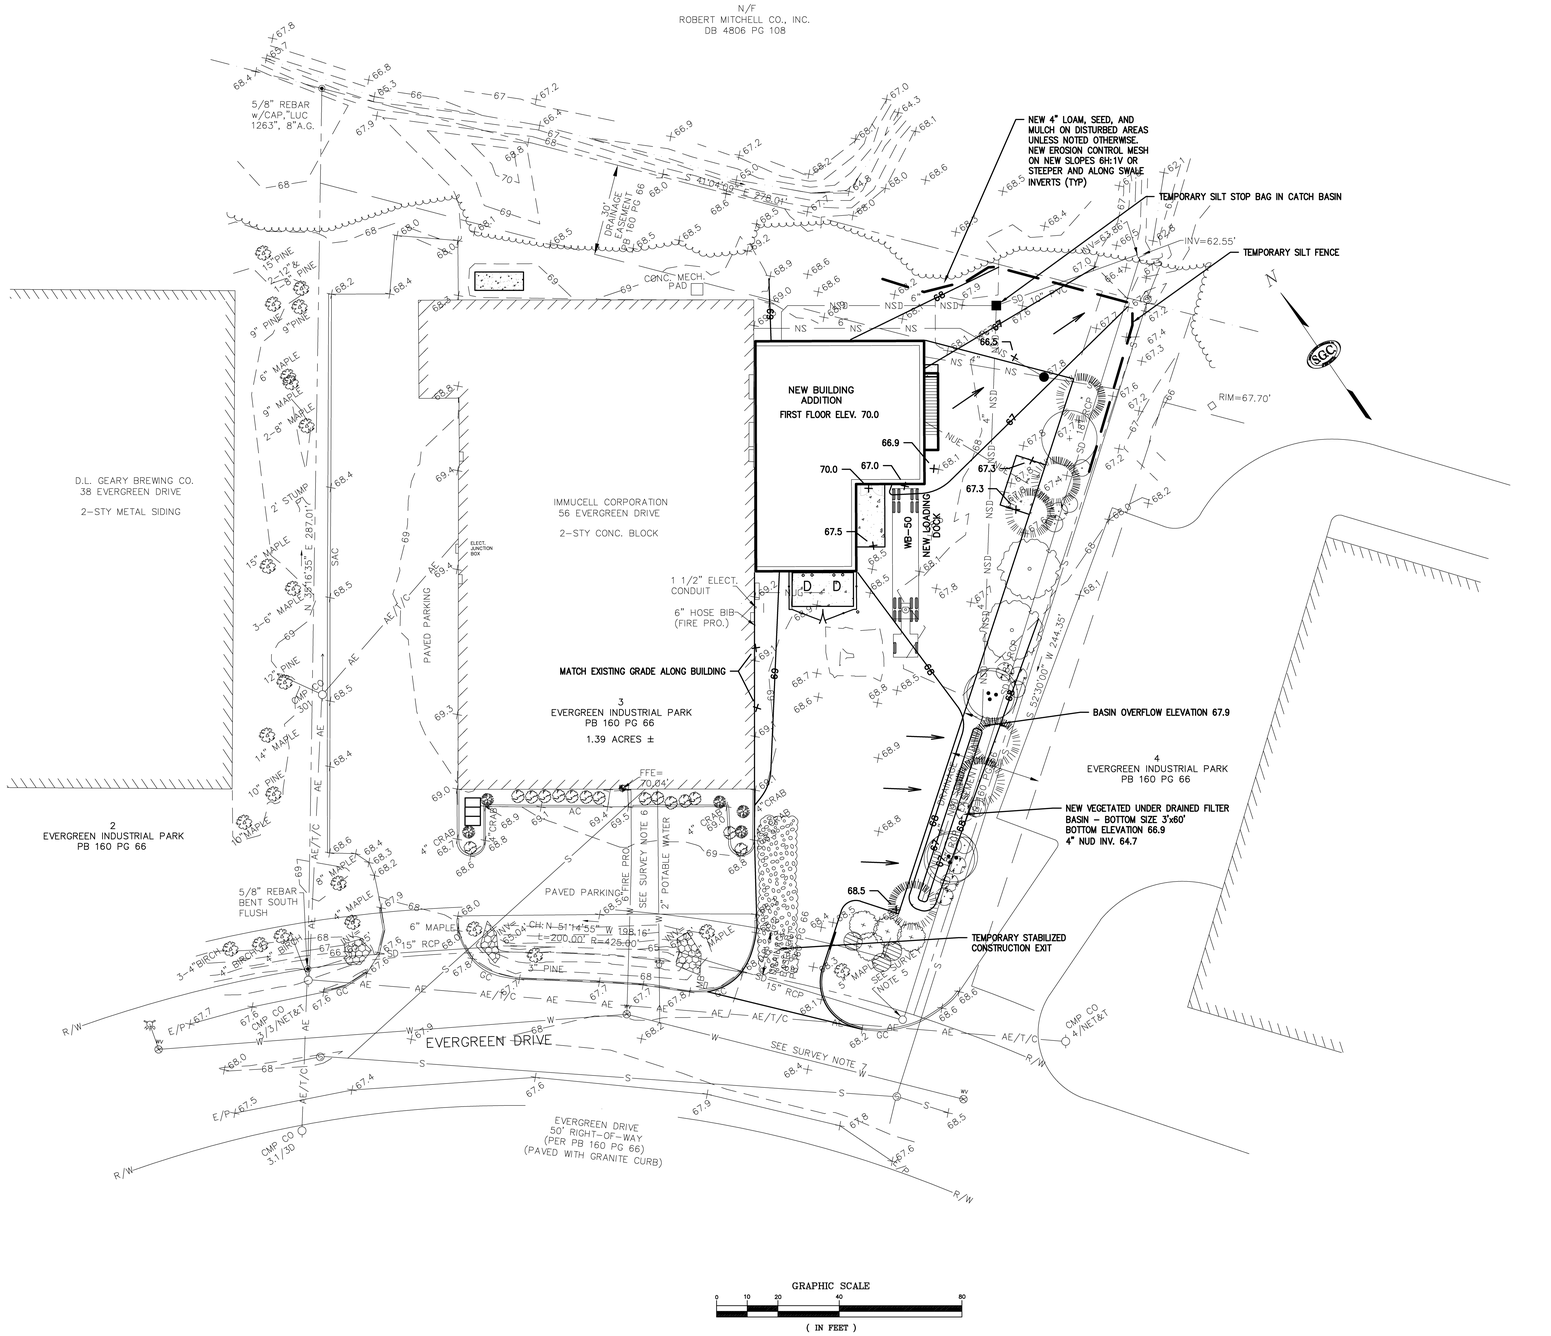

HARRIMAN

AUBURN PORTLAND MANCHESTER

IMMUCELL CORPORATION ADDITION

PORTLAND, MAINE

Harriman Project No.	14326

Key Plan

Issues and Revisions

Mark	Date	Description
	05-22-14	PLANNING BOARD REVIEW
	07-10-14	PLANNING AUTHORITY APPROVAL
	07-25-14	ISSUED FOR CONSTRUCTION

STATE OF MAINE
FRANK L. CRABTREE
No. 3993
LICENSED PROFESSIONAL ENGINEER

Drawing Notes

PA / PE: FLC

Drawn By: PLS

© 2014 Harriman Associates

SITE GRADING AND EROSION CONTROL PLAN

C5