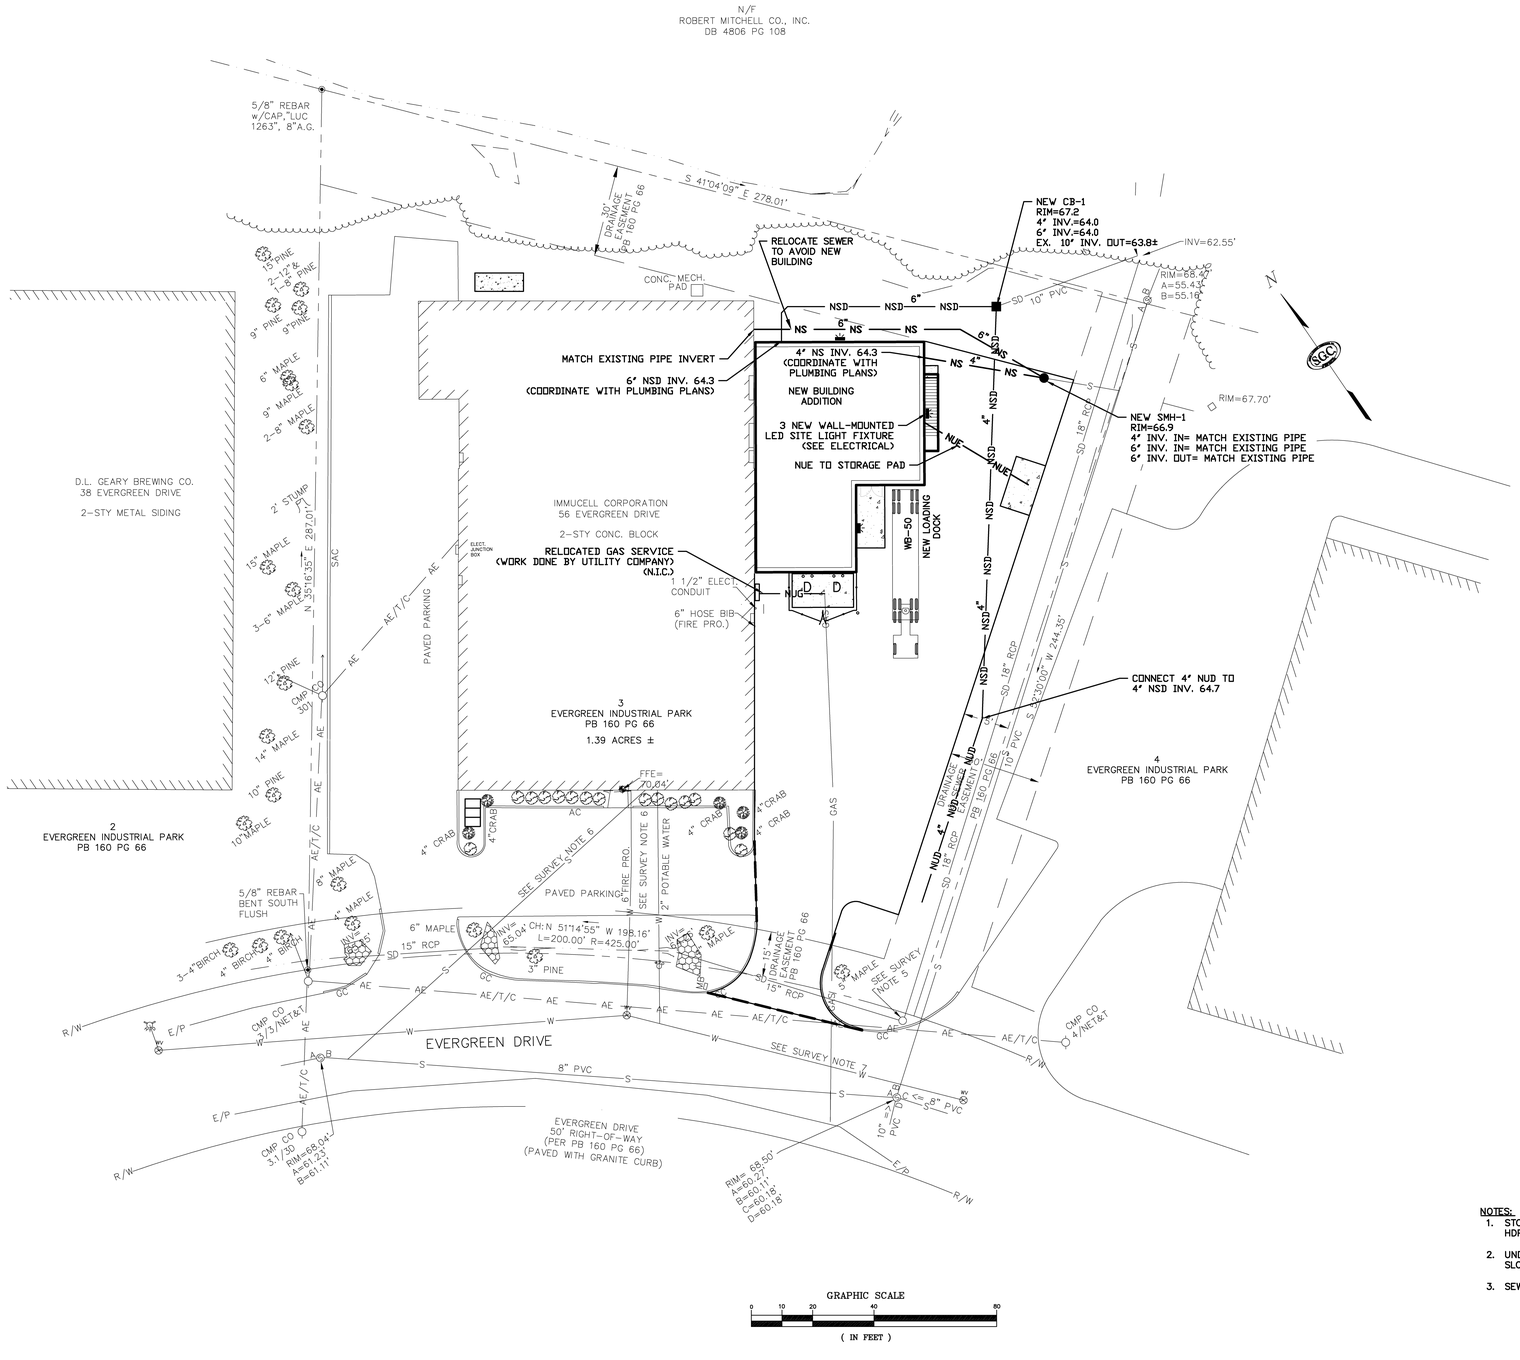

NOTES:

1. STORM DRAIN (NSD) TO BE EITHER PVC SDR35, OR CORRUGATED HDPE WITH SMOOTH INTERIOR.
2. UNDERDRAIN (NUD) TO BE EITHER PERFORATED PVC SDR35, OR SLOTTED CORRUGATED HDPE HEAVY-DUTY ASSHTO-M252.
3. SEWER PIPE (NS) TO BE PVC SDR35.

HARRIMAN

AUBURN PORTLAND MANCHESTER

IMMUCELL CORPORATION ADDITION

PORTLAND, MAINE

Harriman Project No.	14326

Key Plan

Issues and Revisions

Mark	Date	Description
	05-22-14	PLANNING BOARD REVIEW
	07-10-14	PLANNING AUTHORITY APPROVAL
	07-25-14	ISSUED FOR CONSTRUCTION

STATE OF MAINE
FRANK L. CRABTREE
No. 3993
LICENSED
PROFESSIONAL ENGINEER

Drawing Scales

PA / PE: FLC

Drawn By: PLS

© 2014 Harriman Associates

SITE UTILITY PLAN

C6