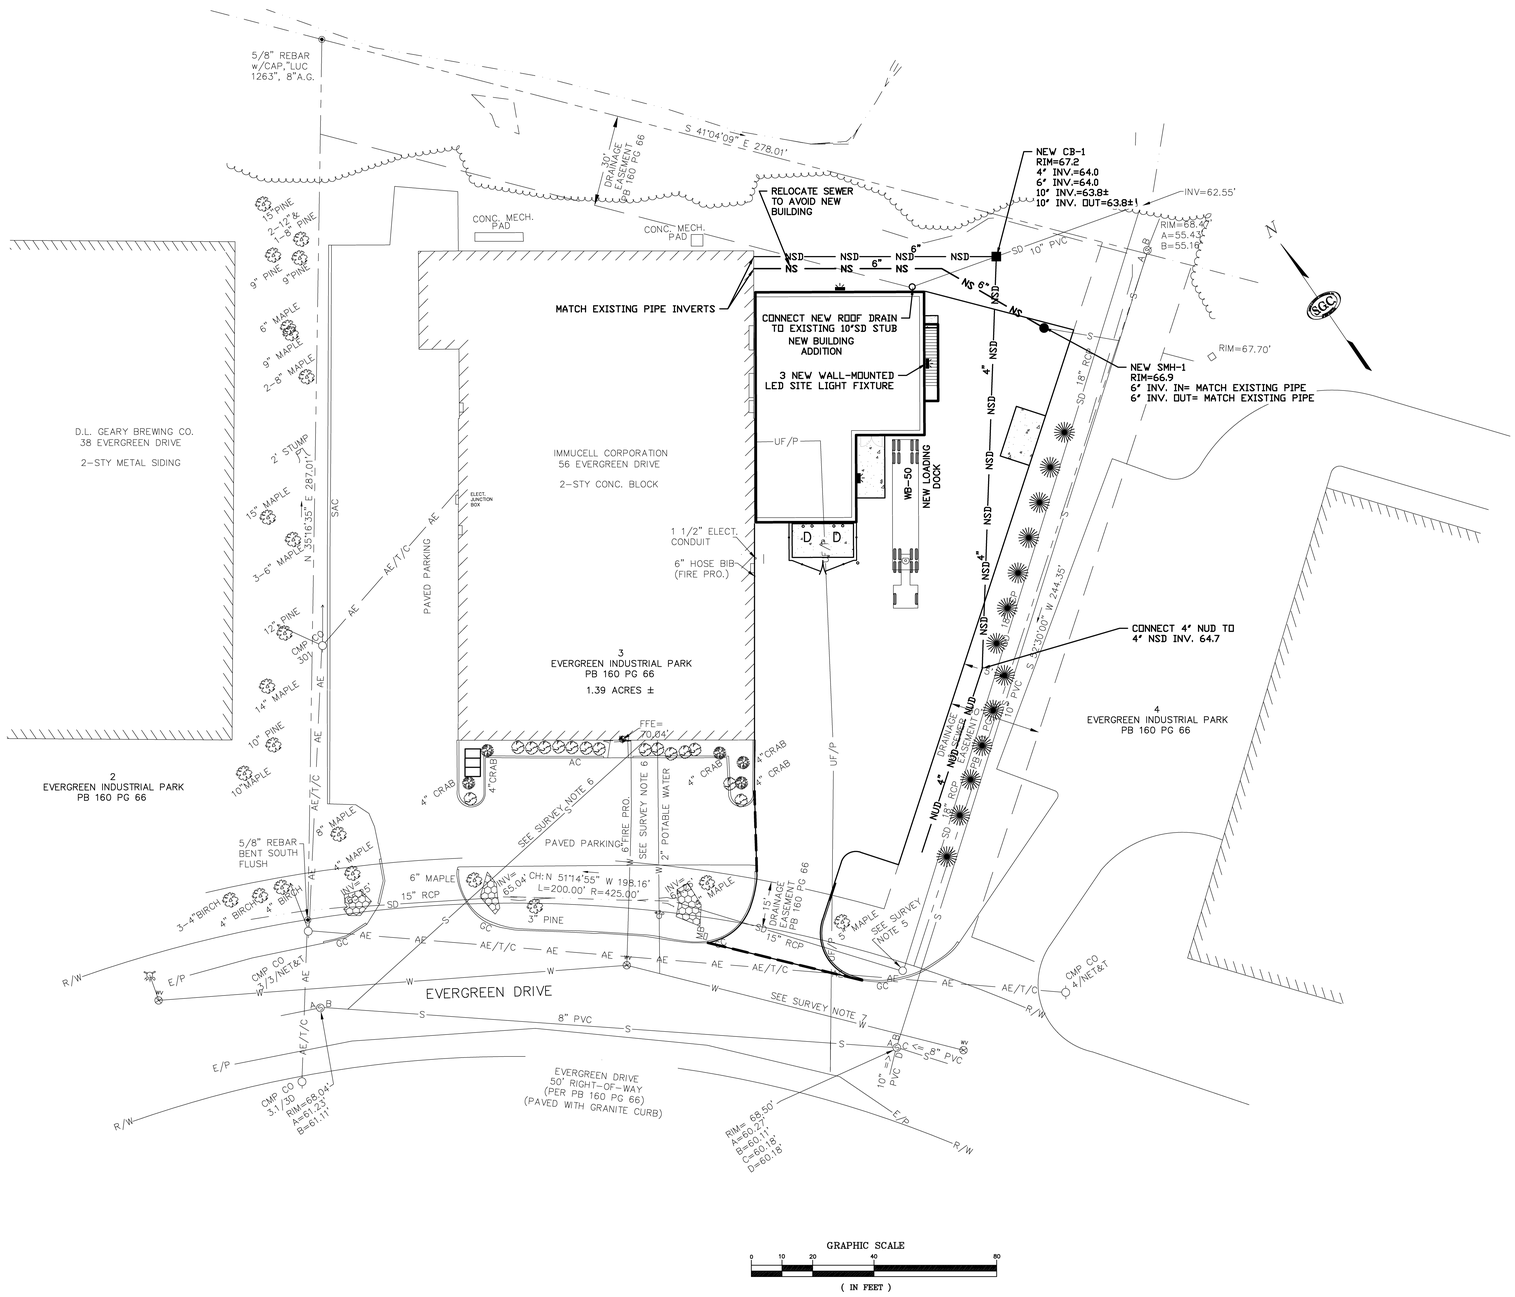

HARRIMAN

AUBURN PORTLAND MANCHESTER

IMMUCELL CORPORATION ADDITION

PORTLAND, MAINE

Harriman Project No.	14326

Key Plan

Issues and Revisions

Mark	Date	Description
	05-22-14	PLANNING BOARD REVIEW

STATE OF MAINE
FRANK L. CRABTREE
No. 3993
LICENSED PROFESSIONAL ENGINEER

Drawing Notes

PA / PE: FLC

Drawn By: PLS

© 2014 Harriman Associates

SITE UTILITY PLAN

C6