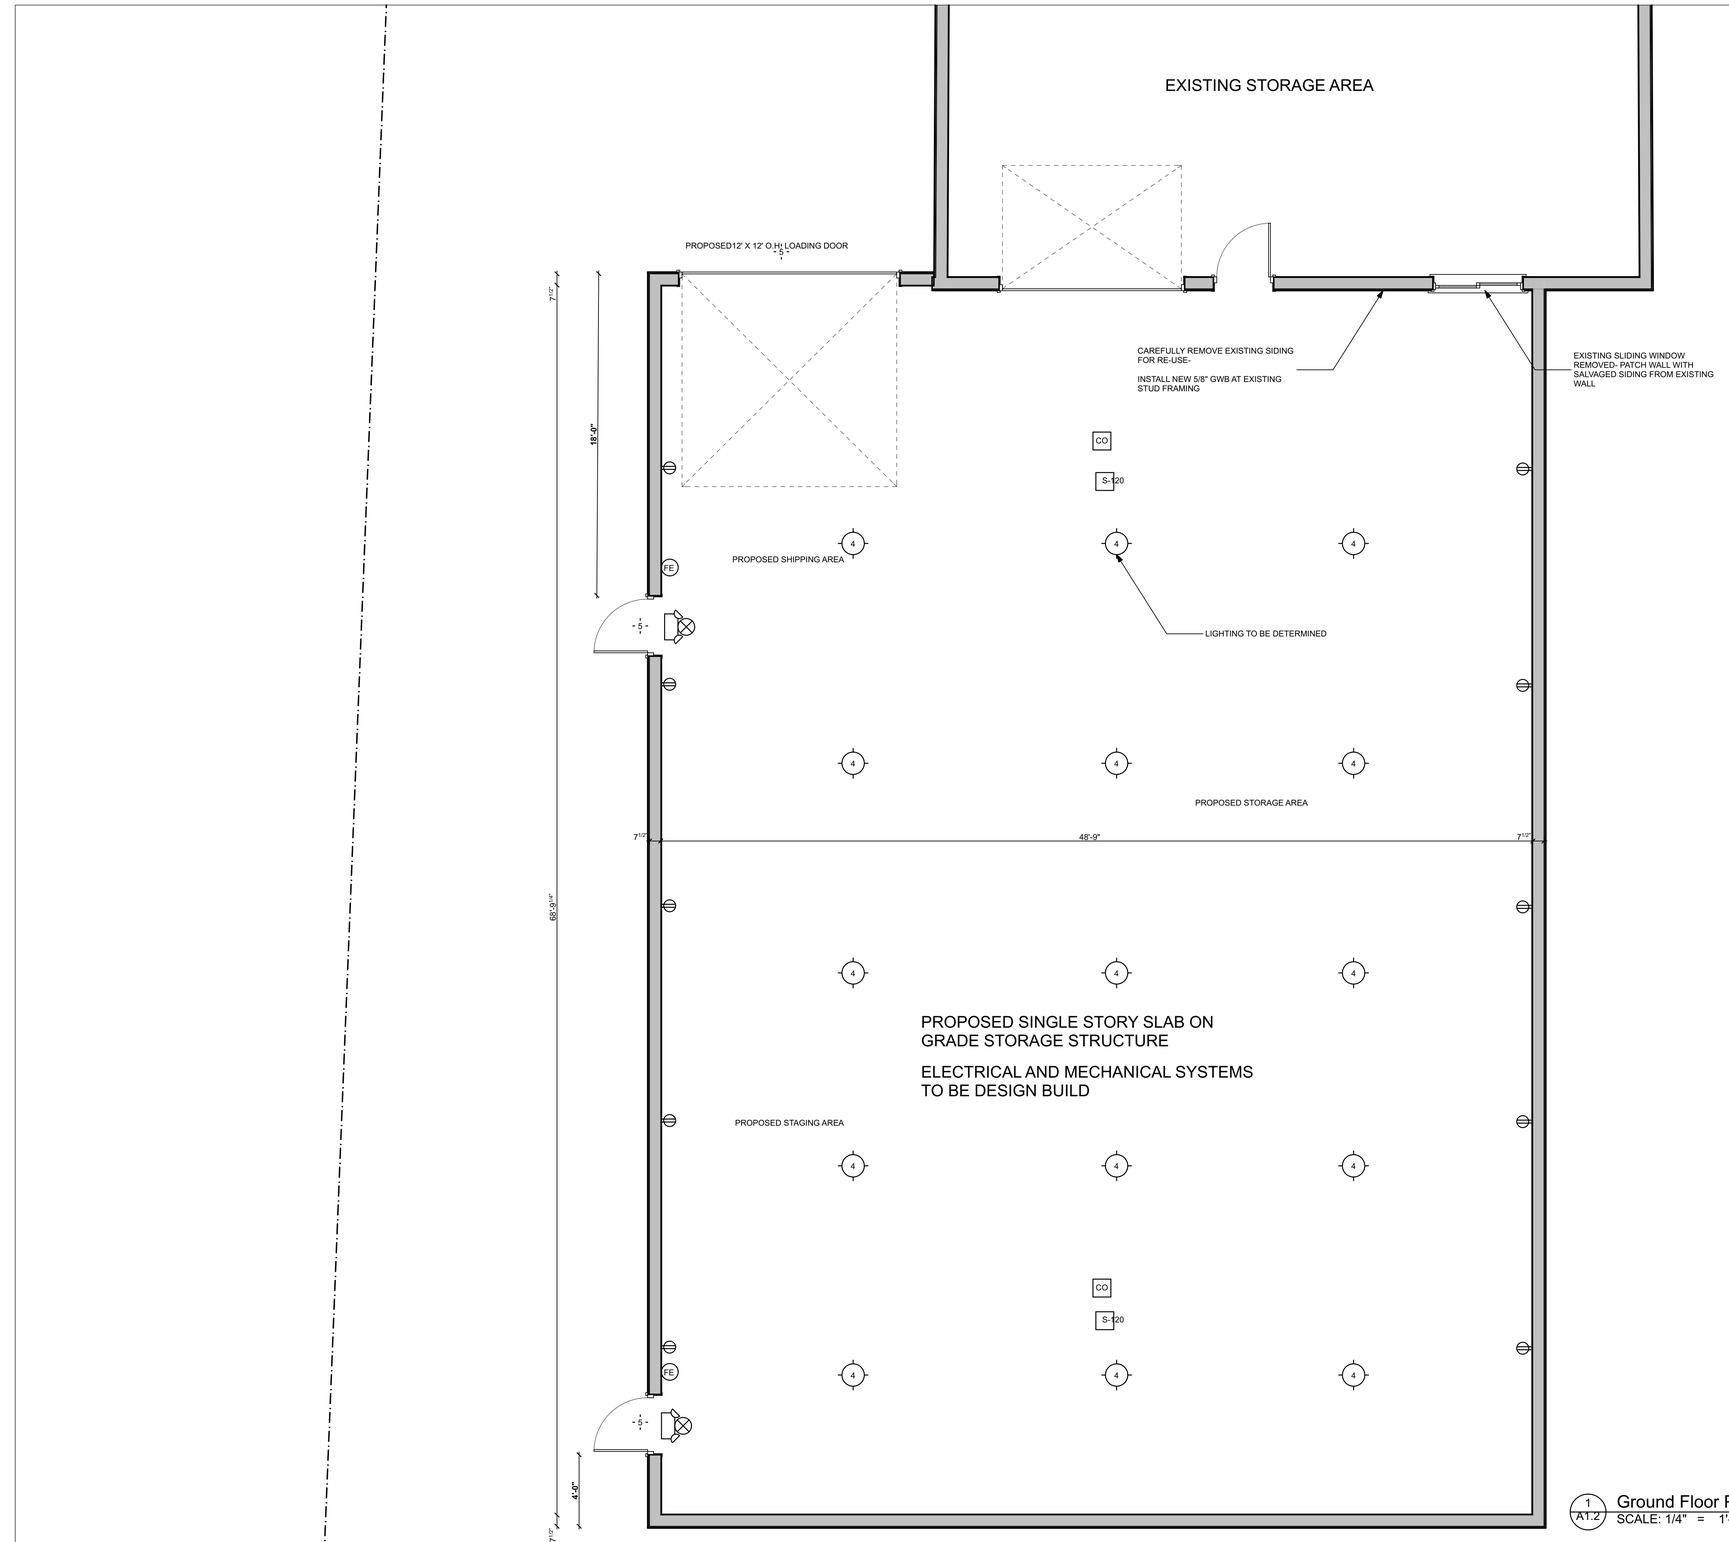

1 A1.2 **Ground Floor Plan**
SCALE: 1/4" = 1'-0"

0 2' 4' 8'

ELECTRICAL SYMBOLS

- DUPLEX OUTLET 18" A.F.F. UNLESS NOTED OTHERWISE "WP" INDICATES WATERPROOF OUTLET PROVIDE GFI WHERE NOTED
- DOUBLE DUPLEX OUTLET 18" A.F.F. UNLESS NOTED OTHERWISE "WP" INDICATES WATERPROOF OUTLET PROVIDE GFI WHERE NOTED
- SPECIAL PURPOSE POWER OUTLET - CONSULT OWNER - RE STOVE, MICROWAVE, DISPOSAL
- WALL PHONE JACK 18" A.F.F. UNLESS NOTED OTHERWISE
- CTV — CABLE TV IF REQ'D - ASK OWNER
- SWITCH
- THREE-WAY SWITCH
- COMPUTER - CONSULT OWNER - RE INTERNET CONNECTION
- DUPLEX FLOOR OUTLET
- CEILING FAN
- EXHAUST FAN

LIGHTING SYMBOLS

- 4 — UTILITY LIGHT
- S — SURFACE MOUNTED FIXTURE- FULL CUTOFF LENS TYPICL

LIFE SAFETY SYMBOLS

- S-120 — SMOKE DETECTOR
- FE — FIRE EXT. WALL MTD.
- CO — CARBON MONOXIDE DETECTOR
- COMBINED EMERG. LT. EXIT SIGN

THIS DRAWING IS AN INSTRUMENT OF SERVICE AND SHALL REMAIN THE PROPERTY OF WHIPPLE CALLENDER ARCHITECTS.
IT SHALL NOT BE USED FOR ANY OTHER PURPOSE THAT FOR WHICH IT IS SPECIFICALLY FURNISHED

ADDITION TO FORM SYSTEMS

PORTLAND, MAINE

200 RIVERSIDE IND. PKWY.

LICENSED ARCHITECT JOSEPH A. DELANEY #1722 STATE OF MAINE

WHIPPLE — CALLENDER ARCHITECTS

136 PLEASANT AVE.
PORTLAND, ME 04103
P 207.775.2696
F 207.775.3631
www.whipplecallender.com

MARK	DATE	DESCRIPTION

DATE: 11.5.14 FOR PERMIT
CHECKED BY: JAD
DRAWN BY: JAD
JOB: 2013-FS
SHEET TITLE: GROUND FLOOR PLAN

A1.2

A1.2 Ground Floor Plan : Plotted on 5/6/15 at 10:39 AM by Joe Delaney. File Path: /Volumes/LaCie Disk/ WCA Projects/2013 Projects/FSW Form Systems Warehouse/FSW ArchiCAD Models/FSW Model Bldg.pln