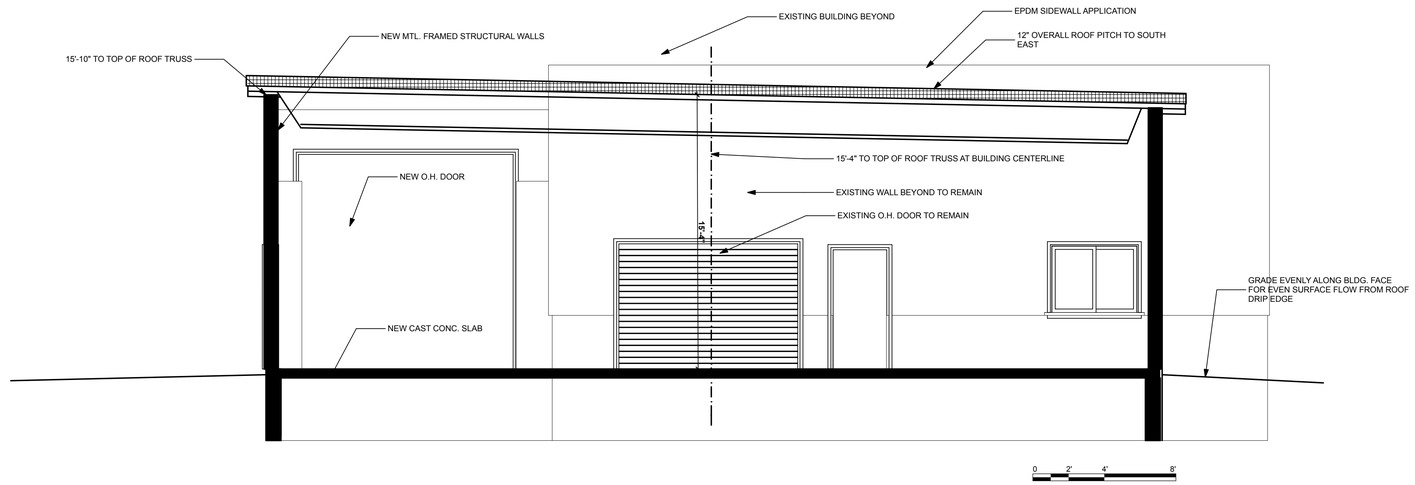

1 / A3.1 Building Section A
SCALE: 1/4" = 1'-0"

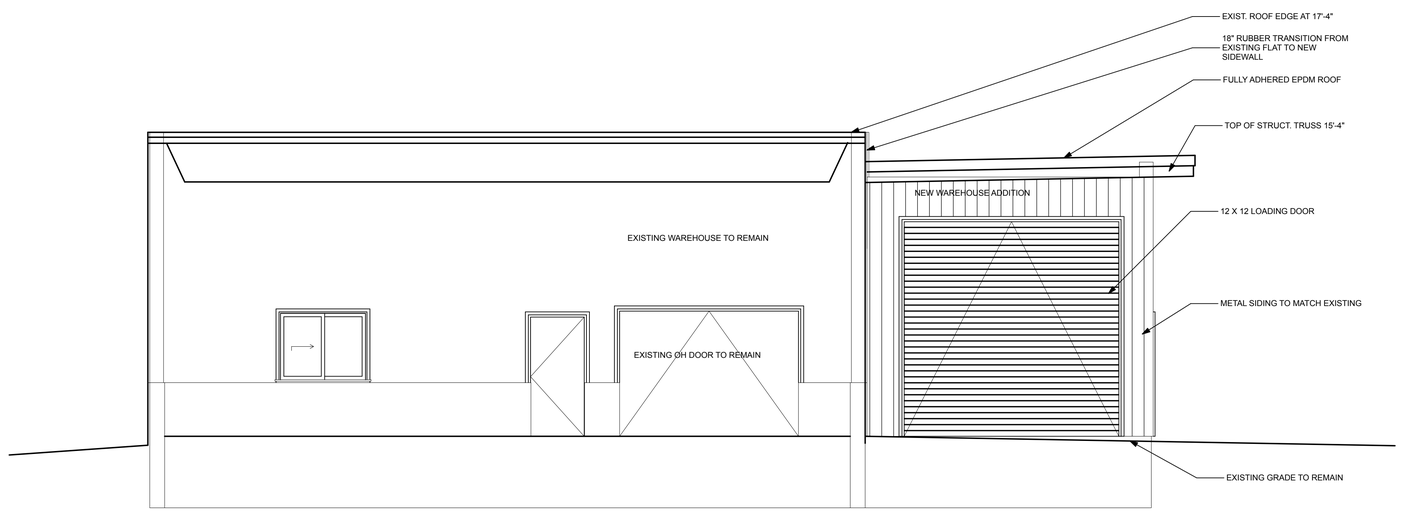

1 / A3.1 New Wall at Existing Bldg.
SCALE: 1/4" = 1'-0"

THIS DRAWING IS AN INSTRUMENT OF SERVICE AND SHALL REMAIN THE PROPERTY OF WHIPPLE CALLENDER ARCHITECTS.
IT SHALL NOT BE USED FOR ANY OTHER PURPOSE THAT FOR WHICH IT IS SPECIFICALLY FURNISHED

ADDITION TO FORM SYSTEMS

PORTLAND, MAINE

200 RIVERSIDE IND. PKWY.

LICENSED ARCHITECT JOSEPH A. DELANEY #1722 STATE OF MAINE

WHIPPLE — CALLENDER ARCHITECTS

136 PLEASANT AVE.
PORTLAND, ME 04103
P 207.775.2696
F 207.775.3631
www.whipplecallender.com

MARK	DATE	DESCRIPTION
1	11/12/15	AMENDMENT #1

DATE: 11.5.14
FOR PERMIT

CHECKED BY: JAD

DRAWN BY: JAD

JOB: 2013-FS

SHEET TITLE: BUILDING SECTION

A3.1