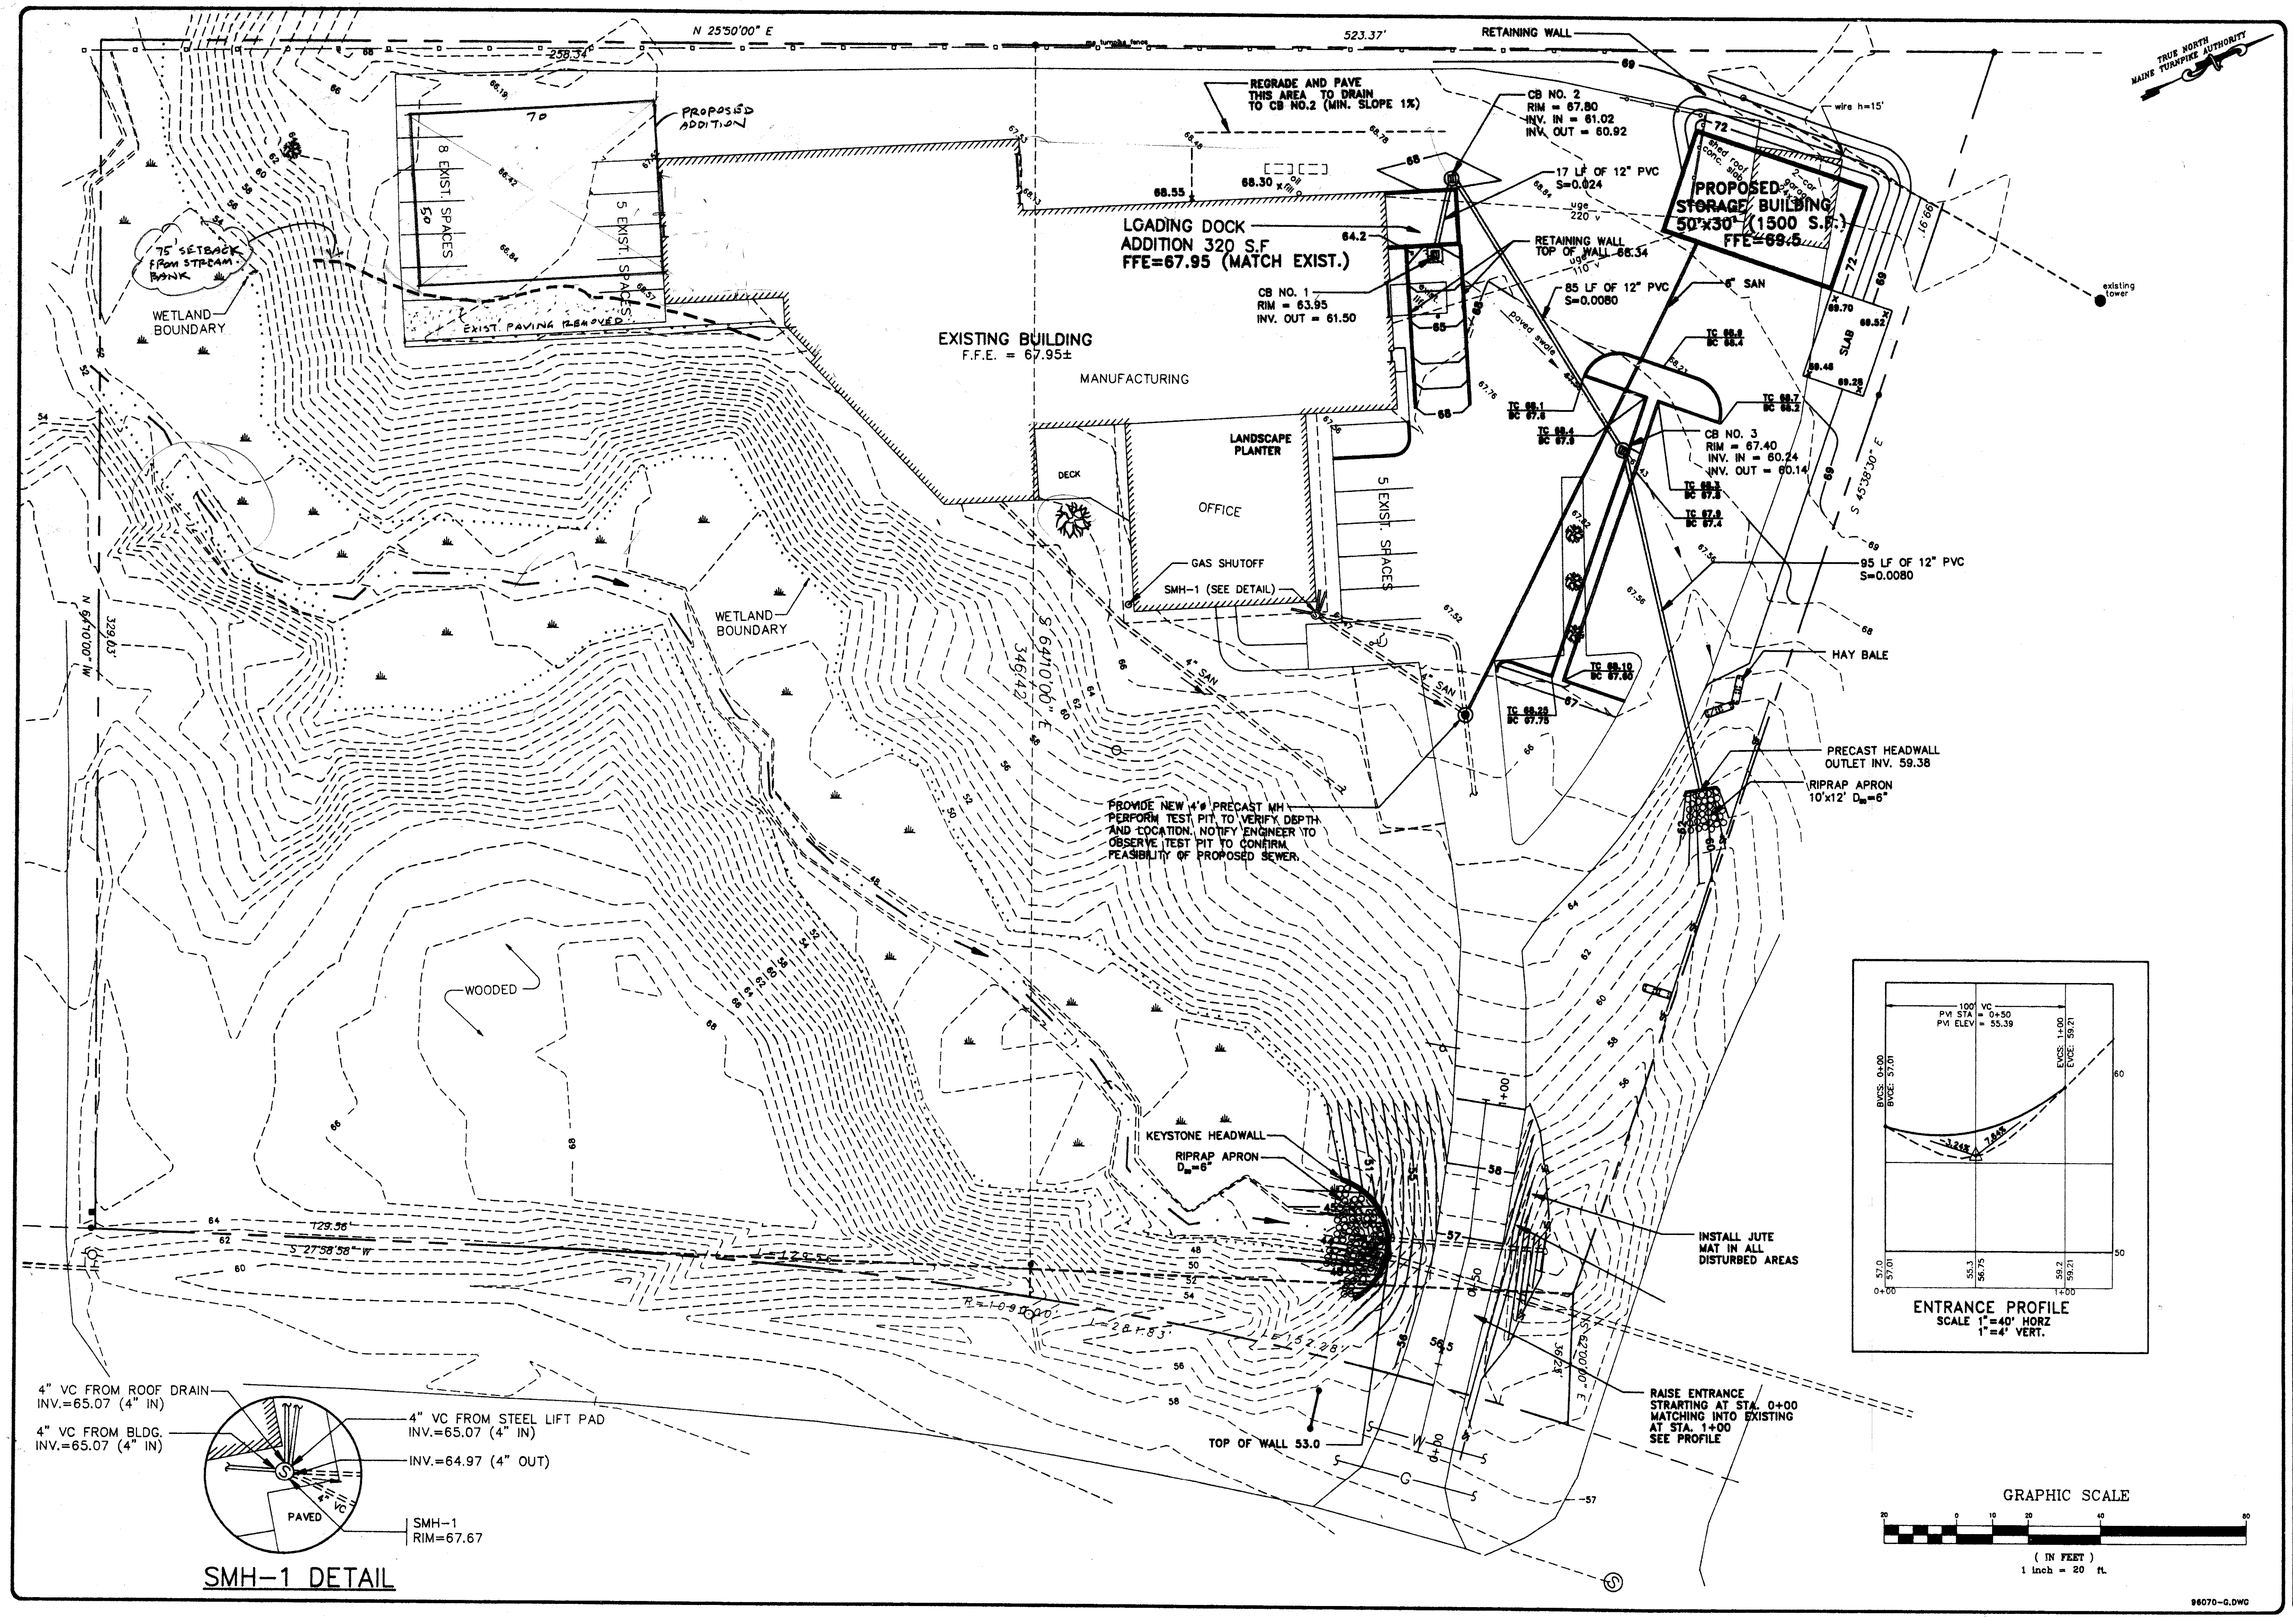


MINOR SITE PLAN
GRADING, UTILITIES & EROSION CONTROL

FOR: THE MONTALVO CORP.
200 RIVERSIDE INDUSTRIAL PARKWAY
PORTLAND MAINE

ASSOCIATED DESIGN PARTNERS INC.
222 Riverside Street, Portland, ME 04103 (1-207-871-8333)

FOR: PROPERTY DEVELOPMENT SERVICES
JOSEPH KOZLOWSKI
169 OCEAN STREET
SO. PORTLAND, MAINE 04106

DES BY: JAT ISSUED

REVISIONS

DATE : 4/1/97
SCALE : 1"=20'
DRAWN : ENW
FILE: 96070
SHEET: C2