CEILING TYPES:

C1	24x48 SUSPENDED ACOUSTICAL TILE
C2	MOISTURE RESISTANT ACT 24X48
C3	5/8" GWB
C4	METAL SOFFIT
EXP	EXPOSED TO STRUCTURE ABOVE

CEILING NOTES:

1. SEE DETAILS FOR TYPICAL CEILING MATERIAL TRANSITION DETAILS.
2. ALL SINGLE USER TOILET ROOMS TO BE TYPE C1 @ 9'-0" A.F.F.
3. COORDINATE MECH. RETURNS AND DIFFUSER WITH MECHANICAL DESIGN/CONTRACTOR.
4. COORDINATE ELEC. LAYOUT WITH ELECTRICAL DESIGN/CONTRACTOR.
5. FOR GWB CEILINGS SPRINKLER HEADS TO BE CONCEALED RECESSED HEADS, COLOR MATCHED TO FIELD.

RCP ROOM TAG

ROOM NAME	KITCHEN		
ROOM NUMBER / CEILING TYPE / CEILING HEIGHT	A130	C1	9'-0"

LIGHT FIXTURE SCHEDULE (FIXTURES BY LIGHTOLIER, UNLESS NOTED OTHERWISE)

L1	INCANDESCENT DOWNLIGHT	REFLECTOR: 2015CDNM FRAME: 2002PI LAMPING: PAR 20, 50W
L2	WALL WASHER	CATALOG NO: 8292WENHCY2 VISOR: 8248VSWH LAMPING: 70W CMH
L3	LOW VOLTAGE TRACK LIGHTING	TRACK: 6002RA END FEED: 6048EBK TRANSFORMER: 8610EBK L-TTE JACK: 8655EBK LAMPING: MR16 BI-Pin 50W
L4	2x2 CEILING FLOURESCENT	CATALOG NO: DP3264LS26UNVHI LAMPING: 2 6U T8
L4EM	2x2 CEILING FLOURESCENT/EMERGENCY	CATALOG NO: DP3264LS26UNVHIEM LAMPING: 2 6U T8 FACTORY-INSTALLED EMERGENCY POWER BATTERY PACK W/ CHARGER AND INVERTER, BI00 OR EQUAL.
L5	1x4 CEILING FLOURESCENT	CATALOG NO: J54A232 LAMPING: 2 - T8
L6EM	1x4 WALL MOUNT FLOURESCENT	CATALOG NO: LWBU232UNVHIEM LAMPING: 2 - T8 FACTORY-INSTALLED EMERGENCY POWER BATTERY PACK W/ CHARGER AND INVERTER, BI00 OR EQUAL.
L7	2x4 CEILING FLOURESCENT	CATALOG NO: FLFN454EBII JACK CHAIN: 52 CHAIN LAMPING: 4 - 54w T5 HIGH OUTPUT
L7EM	2x4 CEILING FLOURESCENT/EMERGENCY	CATALOG NO: FLFN454EBII JACK CHAIN: 52 CHAIN LAMPING: 4 - 54w T5 HIGH OUTPUT FACTORY-INSTALLED EMERGENCY POWER BATTERY PACK W/ CHARGER AND INVERTER, BI00 OR EQUAL.
L8	HALO T5 SERIES DOWNLIGHTS	CATALOG NO: T50-120/277V-175M-M57 QTY.-15. PROVIDED BY OWNER; INSTALLED BY CONTRACTOR
L9	EXTERIOR WALL PACKS	CATALOG NO: 6XMNIT5MALBLK-1 LAMPING: 175W - METAL HALIDE (CWA)
L10	PENDANT FLOURESCENT LIGHTING	CATALOG NO: LSC212C8DIAL POWER FEED/CABLE: LSCEC60AL LAMPING: 6 - T5
L11	EXIT SIGNAGE	CATALOG NO: L1NURW
L12	EMERGENCY LIGHTING UNIT	CATALOG NO: E112LT6W SEALED LEAD CALCIUM BATTERY

GRAPHIC LEGEND:

- EMERGENCY EXIT SIGNAL
- AUDIO/VISUAL FIRE ALARM (80" A.F.F.)
- VISUAL STROBE FIRE ALARM (80" A.F.F.)
- EMERGENCY PACK
- 24x24 FLOURESCENT
- 24x48 FLOURSCENT
- 12x48 FLOURSCENT
- 12x96 FLOURSCENT
- RECESSED CAN
- METAL HALIDE DOWNLIGHT
- WALL WASHER
- TRACK LIGHTING
- EXTERIOR WALL PACK
- MECHANICAL SUPPLY/RETURN
- ACCESS PANEL
- OVERHEAD DOOR OPENER (W/REMOTE CONTROL -PROVIDE 4 PER DOOR)
- SINGLE POLE SWITCH
- 3-WAY SWITCH
- DIMMER SWITCH
- DUPLEX OUTLET
- GFI OUTLET (Ground Fault)
- 220 OUTLET
- CATV (Cable TV)
- TELEPHONE/DATA
- SPECIAL CONNECTION
- SWITCH/OUTLET
- FLOOR OUTLET
- FULL-DOWN DUPLEX OUTLET

NOTE:
SOME OUTLETS MAY BE INDICATED ON LIGHTING PLANS IN CASES WHERE OUTLETS SHARE THE SAME FACE PLATE AS A SWITCH. ALL OUTLET LOCATIONS ARE INDICATED ON THE POWER PLANS.

SECURITY NOTES:

PROVIDE THREE-ZONE CARD-KEY SECURITY SYSTEM AS DIRECTED BY OWNER.
HIRE AND INSTALL AS PER MANUFACTURER'S SPECIFICATIONS.

ZONES (W/SEPARATE SECURITY CODE FOR EACH ZONE).
OFFICE AREA (ENTRY DOORS ONLY)
WAREHOUSE AREA (PASSAGE DOORS ONLY)
YARD AREA PERIMETER FENCE. (TWO POINTS OF ACCESS, SEE SITE PLAN)

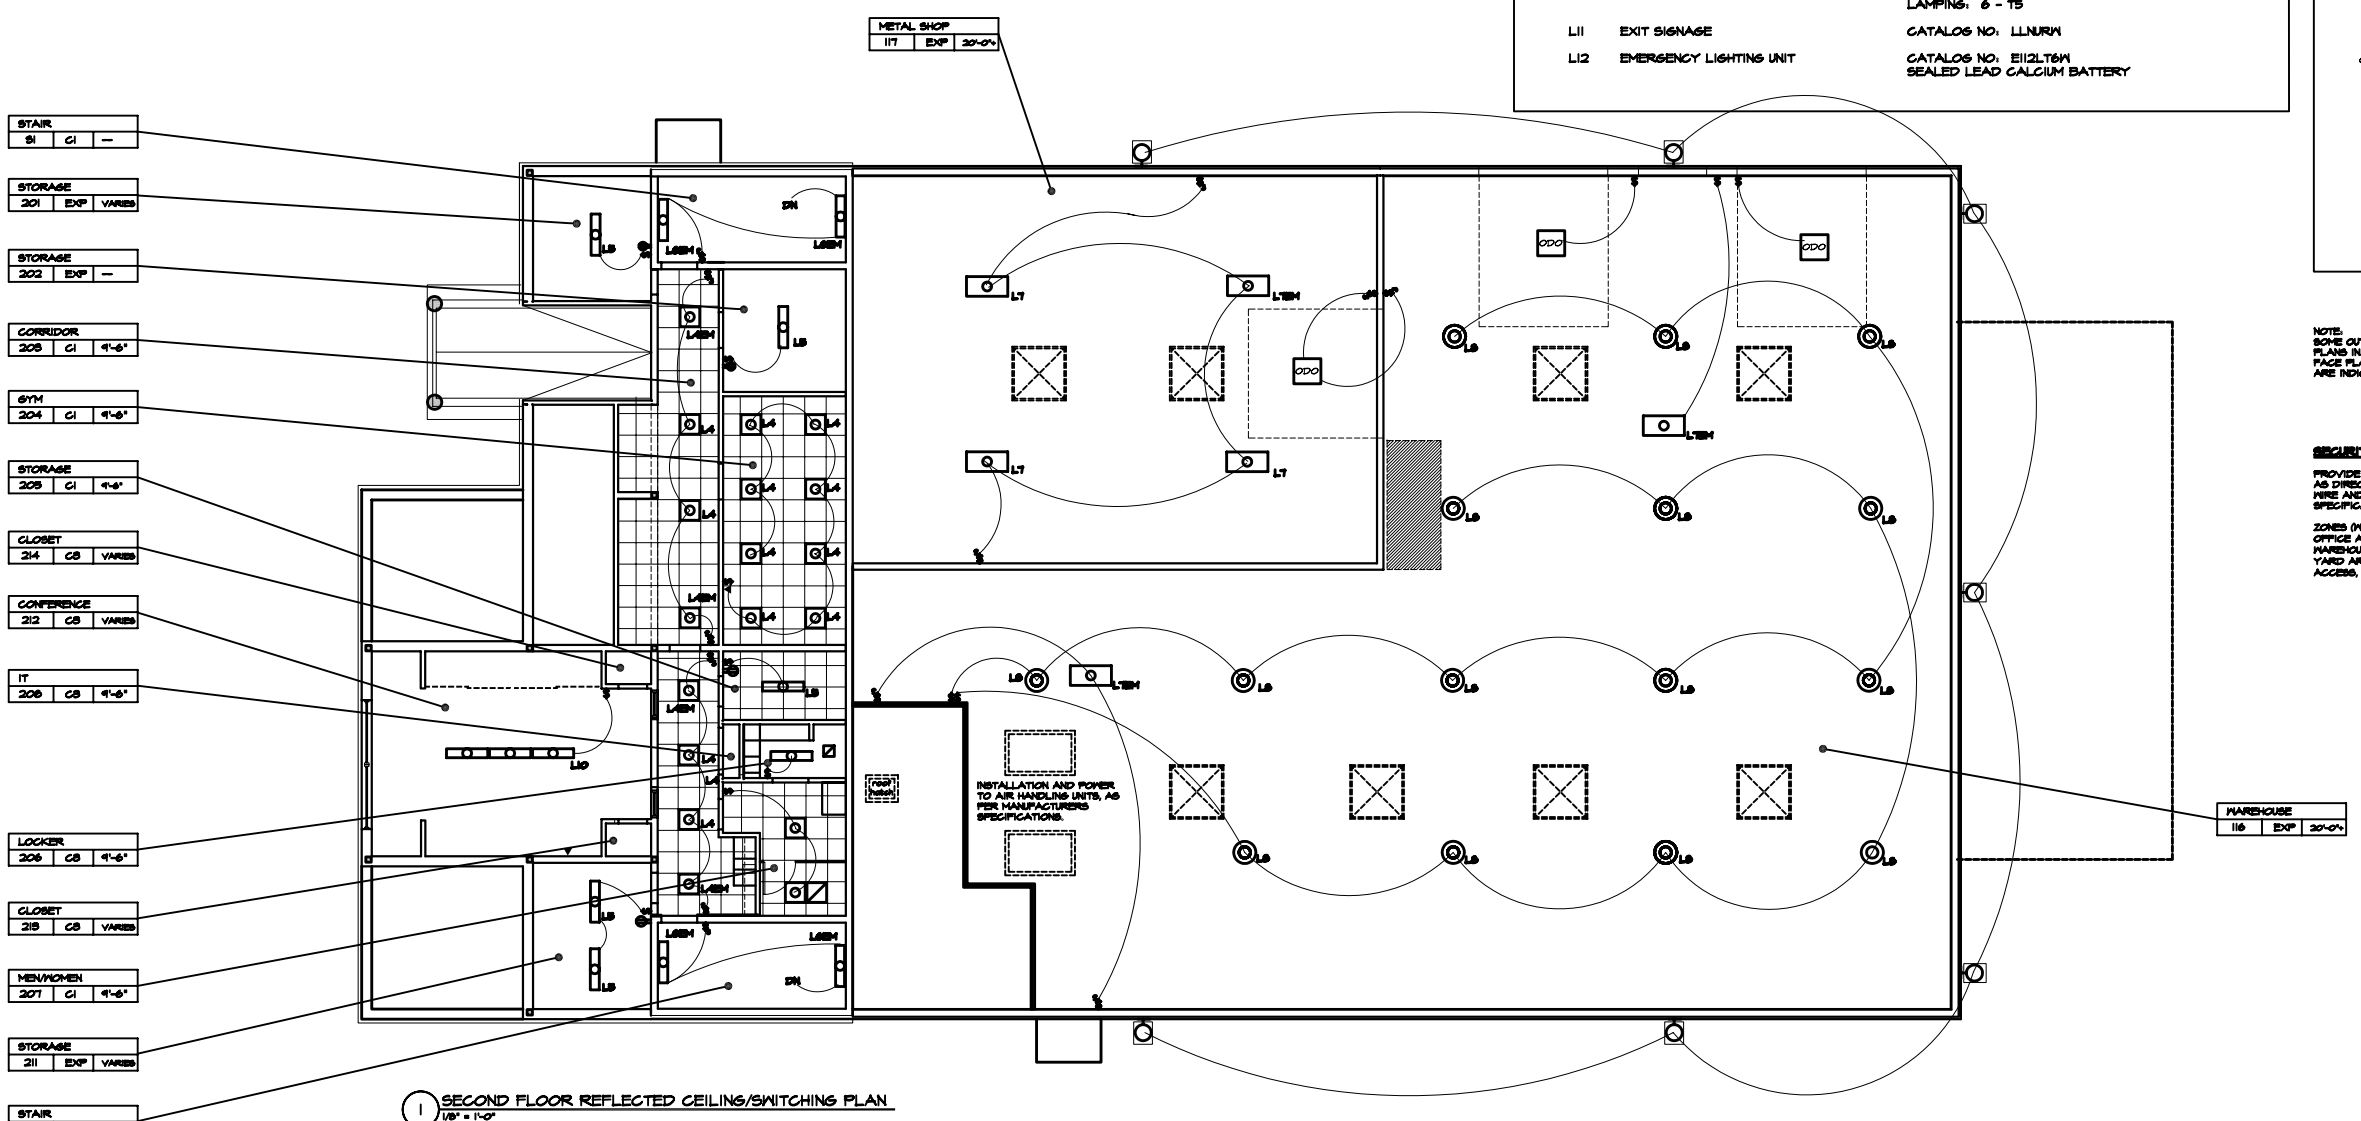

1 SECOND FLOOR REFLECTED CEILING/SWITCHING PLAN
1/8" = 1'-0"

ARCHITECTURE
INTERIOR DESIGN
PLANNING

49 DARTMOUTH STREET
PORTLAND, ME 04101
207-775-2698 VOICE
207-775-2699 FAX

PDT ARCHITECTS

COPYRIGHT 2006
PDT Architects

Reuse or reproduction of the contents of this document is not permitted without written permission of PDT Architects.

DELTA ROOFING
PORTLAND, MAINE

JOB NO.
05-136

DRWN. CHK.
MEL

SCALE:
1/8"=1'-0"

ISSUE
PERMIT SET
JUNE 23, 2006

TITLE
SECOND FLOOR LIGHTING AND SWITCHING PLAN

SHEET
A2.2

Jun 26, 2006 - 11:20am
G:\Master Proj Files\Delta_Roofing_Office_Building\CAD\DeltaRoofing\CD\DeltaRoofingPLANS-CD-13jun06.dwg