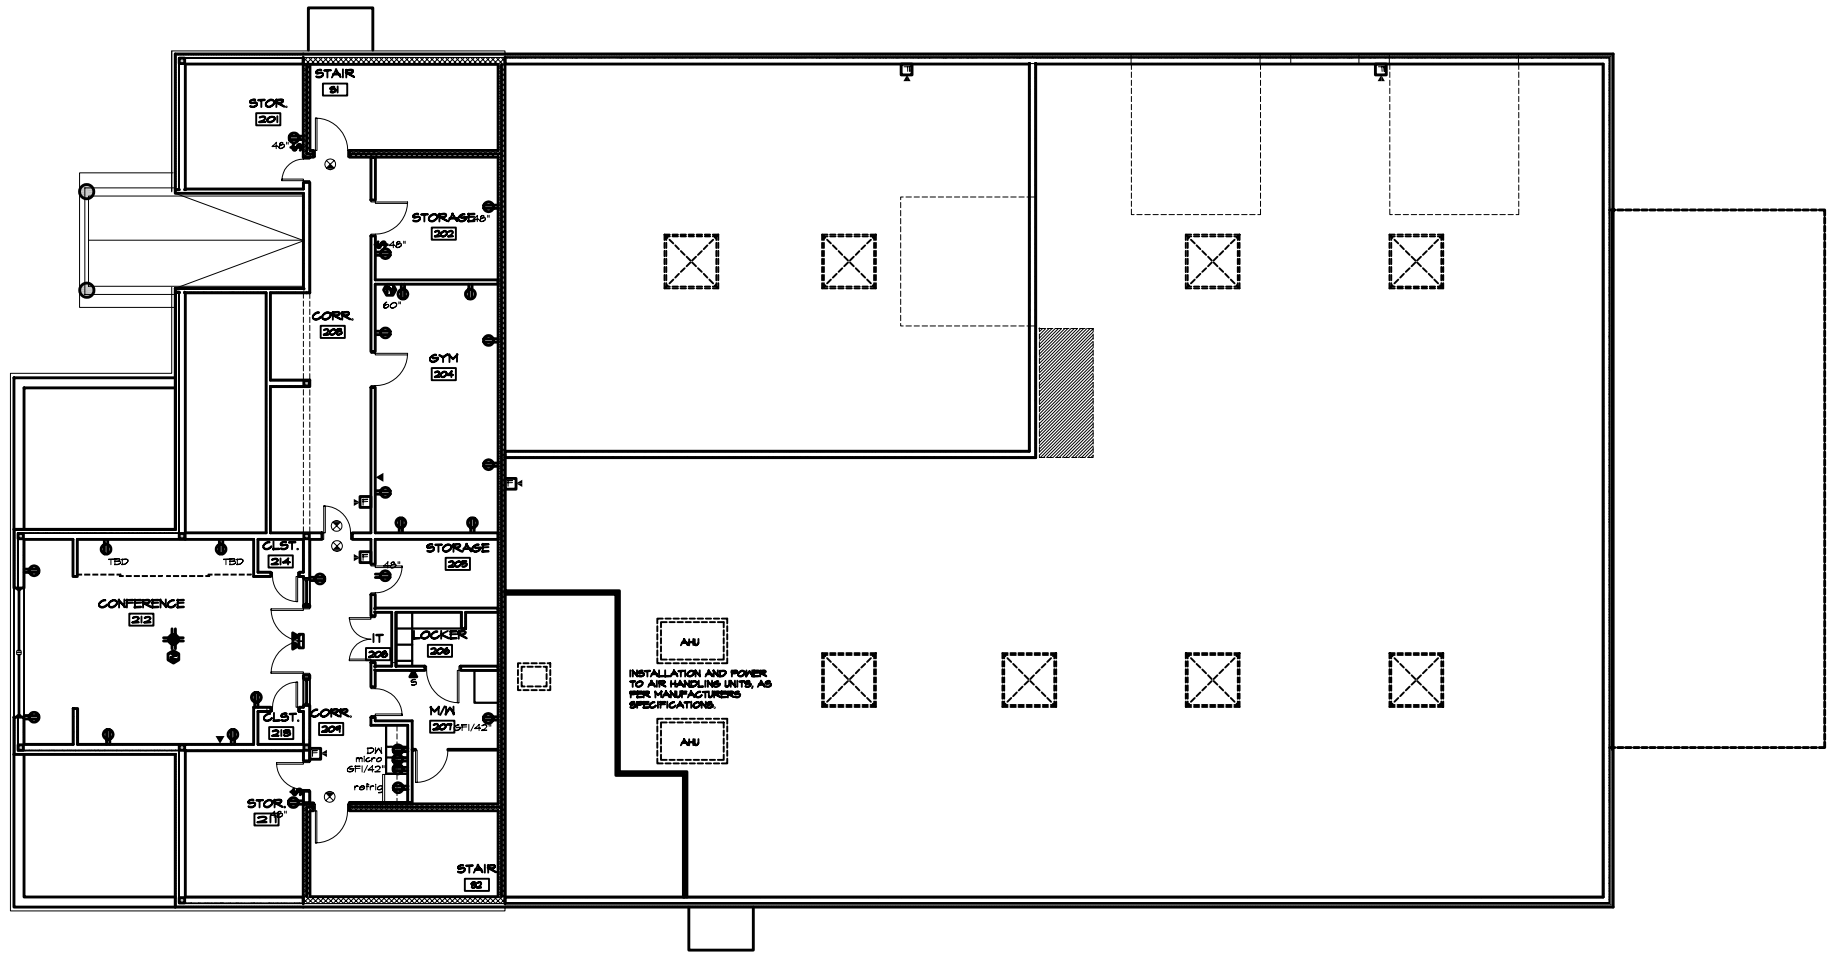

1 SECOND FLOOR PLAN
1/8" = 1'-0"

GRAPHIC LEGEND:

- EMERGENCY EXIT SIGNAL
- AUDIO/VISUAL FIRE ALARM (80" A.F.F.)
- VISUAL STROBE FIRE ALARM (80" A.F.F.)
- EMERGENCY PACK
- 24x24 FLOURESCENT
- 24x48 FLOURSCENT
- 12x48 FLOURSECENT
- 12x96 FLOURSECENT
- RECESSED CAN
- METAL HALIDE DOWNLIGHT
- WALL WASHER
- TRACK LIGHTING
- EXTERIOR WALL PACK
- MECHANICAL SUPPLY/RETURN
- ACCESS PANEL
- OVERHEAD DOOR OPENER (W/REMOTE CONTROL -PROVIDE 4 PER DOOR)
- SINGLE POLE SWITCH
- 3-WAY SWITCH
- DIMMER SWITCH
- DUPLEX OUTLET
- GFI OUTLET (Ground Fault)
- 220 OUTLET
- CATV (Cable TV)
- TELEPHONE/DATA
- SPECIAL CONNECTION
- SWITCH/OUTLET
- FLOOR OUTLET
- FULL-DOWN DUPLEX OUTLET

NOTE:
SOME OUTLETS MAY BE INDICATED ON LIGHTING PLANS IN CASES WHERE OUTLETS SHARE THE SAME FACE PLATE AS A SWITCH. ALL OUTLET LOCATIONS ARE INDICATED ON THE POWER PLANS.

SECURITY NOTES:

PROVIDE THREE-ZONE CARD-KEY SECURITY SYSTEM AS DIRECTED BY OWNER.
WIRE AND INSTALL AS PER MANUFACTURER'S SPECIFICATIONS.

ZONES (W/SEPARATE SECURITY CODE FOR EACH ZONE):
OFFICE AREA (ENTRY DOORS ONLY)
WAREHOUSE AREA (PASSAGE DOORS ONLY)
YARD AREA PERIMETER FENCE. (TWO POINTS OF ACCESS, SEE SITE PLAN)

N

PDT ARCHITECTS
ARCHITECTURE
INTERIOR DESIGN
PLANNING
49 DARTMOUTH STREET
PORTLAND, ME 04101
207-775-2604 FAX

COPYRIGHT 2006
PDT Architects
Reuse or reproduction of the contents of this document is not permitted without written permission of PDT Architects.

DELTA ROOFING
PORTLAND, MAINE

JOB NO.
05-136

DRWN. CHK.
MEL

SCALE:
1/8"=1'-0"

ISSUE
PERMIT SET
JUNE 23, 2006

TITLE
SECOND FLOOR POWER PLAN

SHEET
A2.4

Jun 26, 2006 - 11:28am
G:\Master Prof Files\Delta_Roofing_Office_Building\CAD Delta Roofing\CD Delta Roofing\PLANS+CD-13jun06.dwg