N:\Projects\2005\05090 - Building 10 - Hardypond\00 Cad Files\050905.dwg Jul 23, 2007 - 2:59pm

SB-500

ISSUED FOR CONSTRUCTION ~23 JULY 2007

STRUCTURAL ~ FOUNDATION DETAILS

HARDY POND BUILDING NO. 10
1039 RIVERSIDE STREET
PORTLAND, MAINE

© COPYRIGHT 2007 ALLIED ENGINEERING, INC

Date: 07/23/2007
Drawn By: PED
Checked By: WPF
Project Mgr: WPF
Project No: 05090
Cad File: 05090.DWG
Graphic Scale: 0 1"

REVISIONS

NUMBER	DATE	BY	DESCRIPTION

WILLIAM P. FAUCHER No. 7133 — STATE OF MAINE — REGISTERED PROFESSIONAL ENGINEER

Allied Engineering
Structural Mechanical Electrical Commissioning
160 Veranda Street
Portland, Maine 04103
T: 207.221.2260
F: 207.221.2266
Web: www.allied-eng.com

A1 TYPICAL FOUNDATION WALL DETAIL — 3/4" = 1'-0"

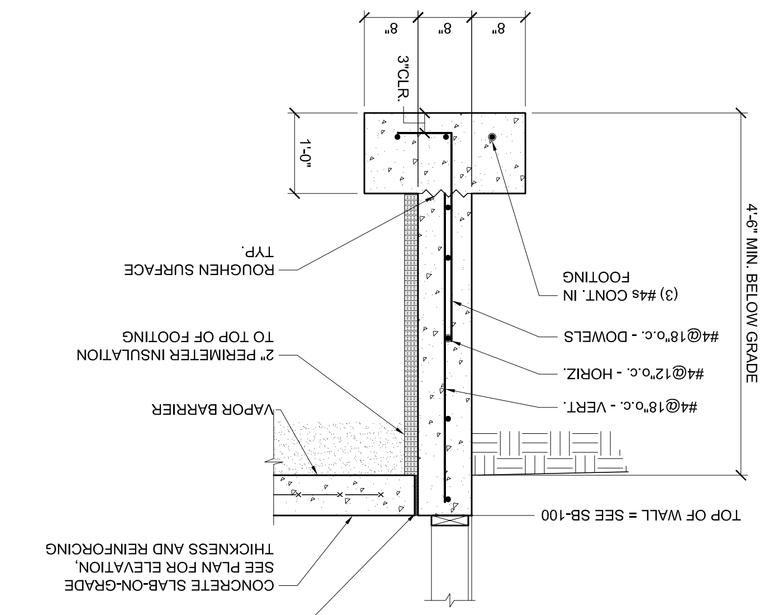

A4 TYPICAL EXTERIOR DOOR DETAIL — 3/4" = 1'-0"

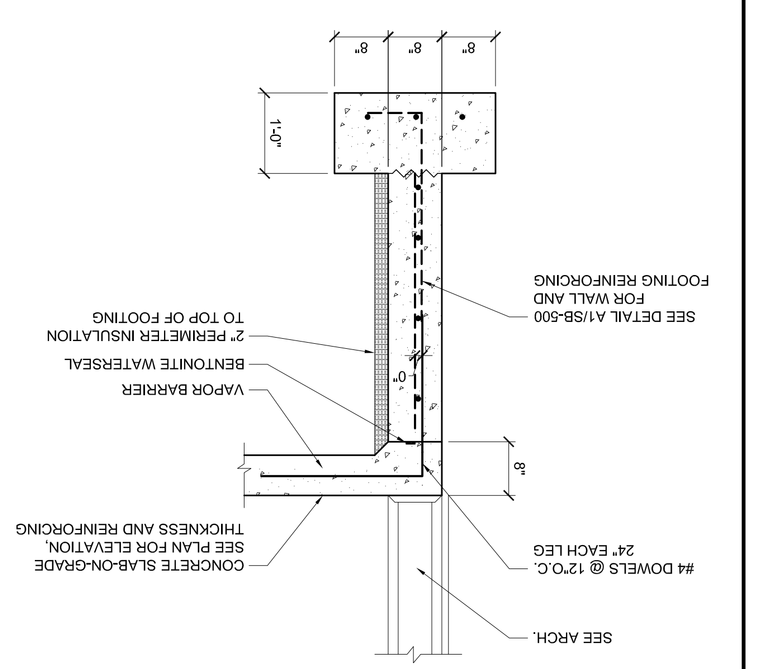

A6 INTERIOR PIER DETAIL — 3/4" = 1'-0"

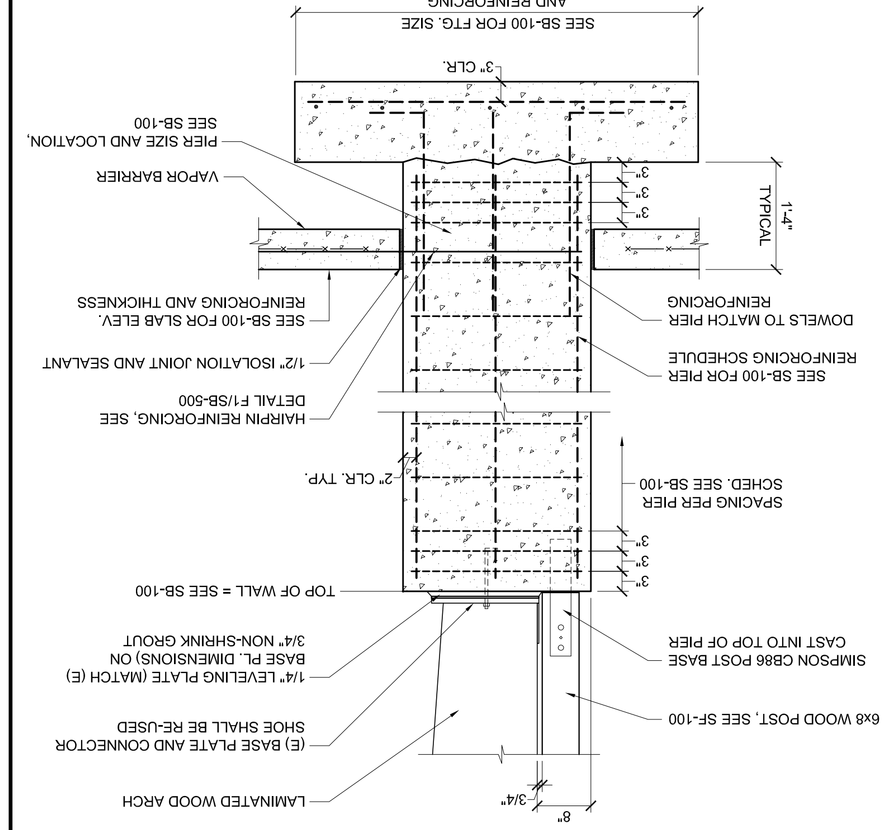

A9 PIER AT EXTERIOR WALL DETAIL — 3/4" = 1'-0"

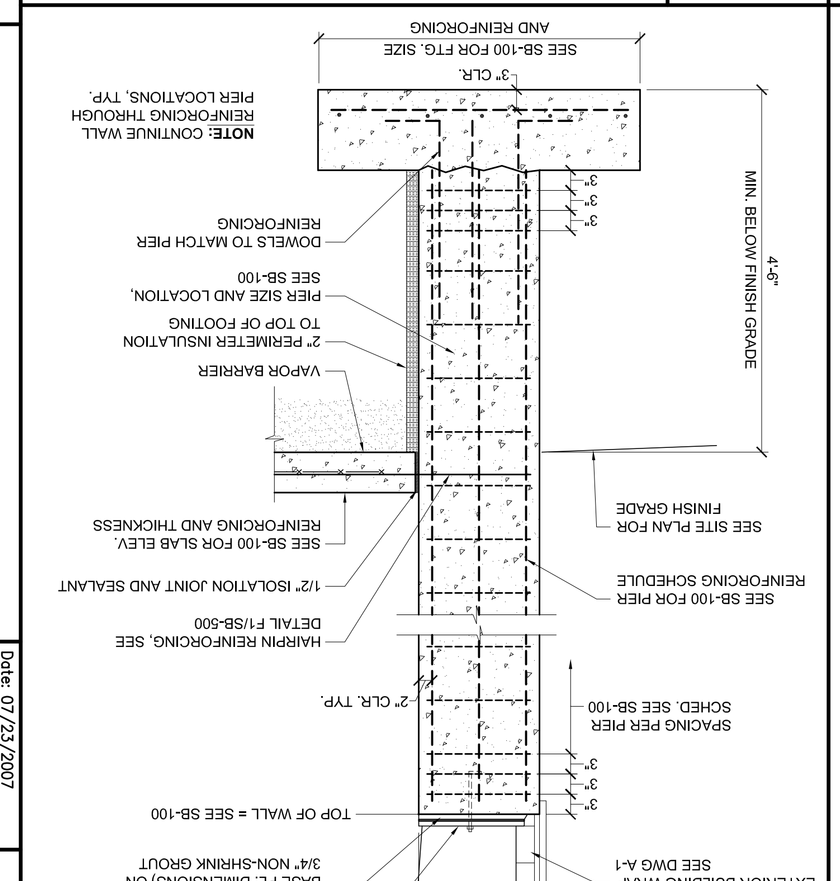

D1 TYPICAL EXTERIOR SLAB AT OVERHEAD DOOR — 3/4" = 1'-0"

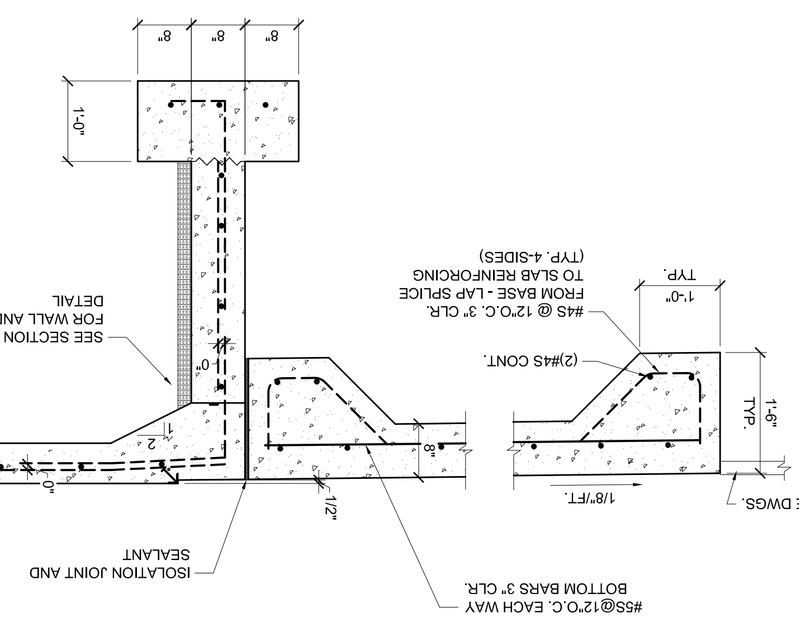

D4 TYPICAL EXTERIOR OVERHEAD DOOR DETAIL — 3/4" = 1'-0"

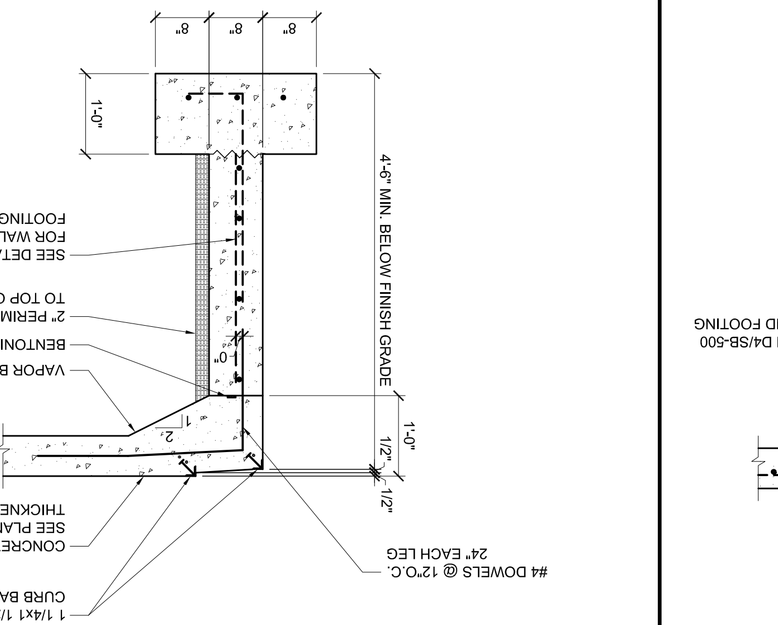

D7 TYPICAL PIPE AT FOOTING DETAIL — 3/4" = 1'-0"

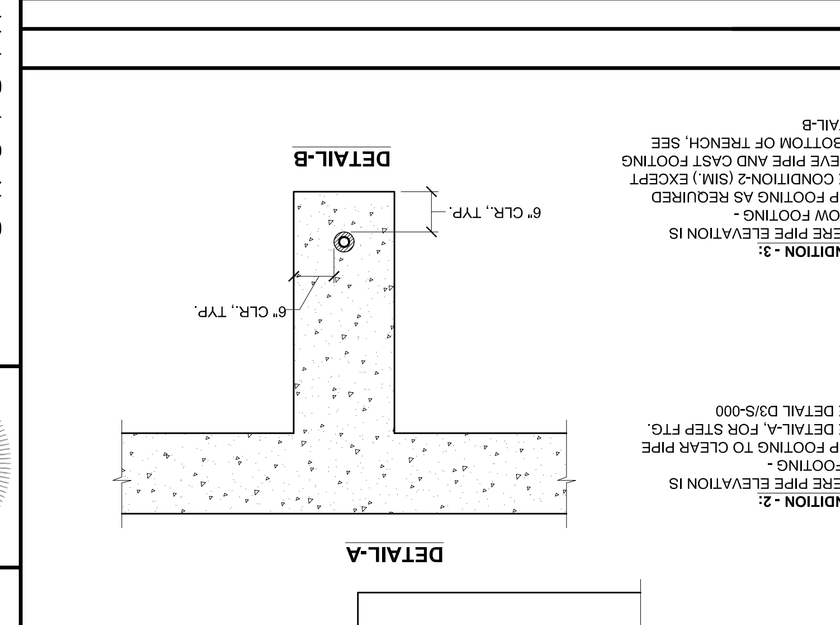

F1 TYPICAL HAIRPIN DETAIL — 3/4" = 1'-0"

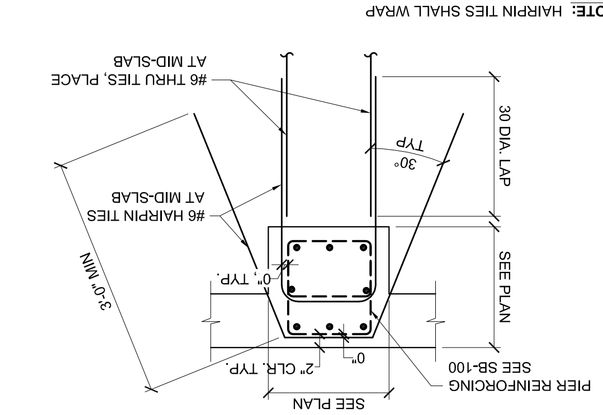

F3 TYPICAL STEPPED FOOTING DETAIL — 3/4" = 1'-0"

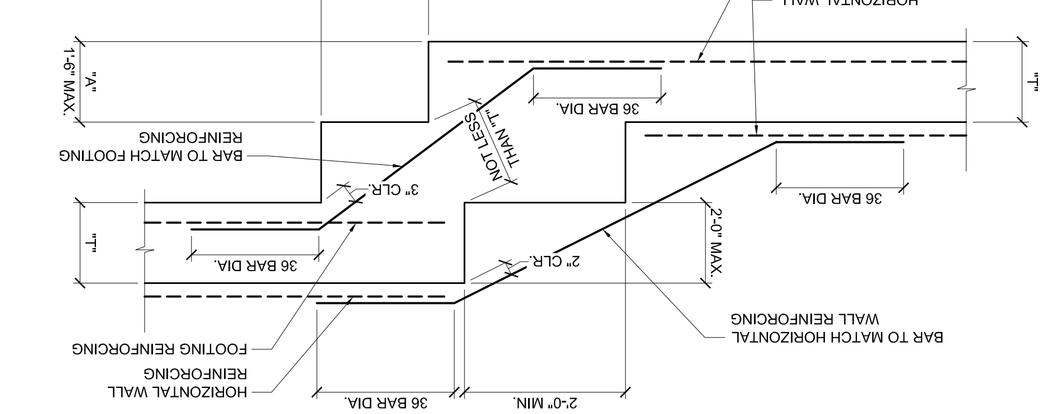
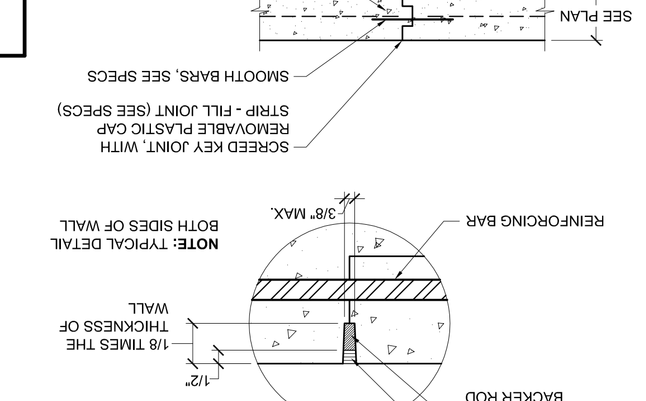
F4 TYPICAL WALL AND SLAB CONSTRUCTION JOINT DETAIL — 3/4" = 1'-0"