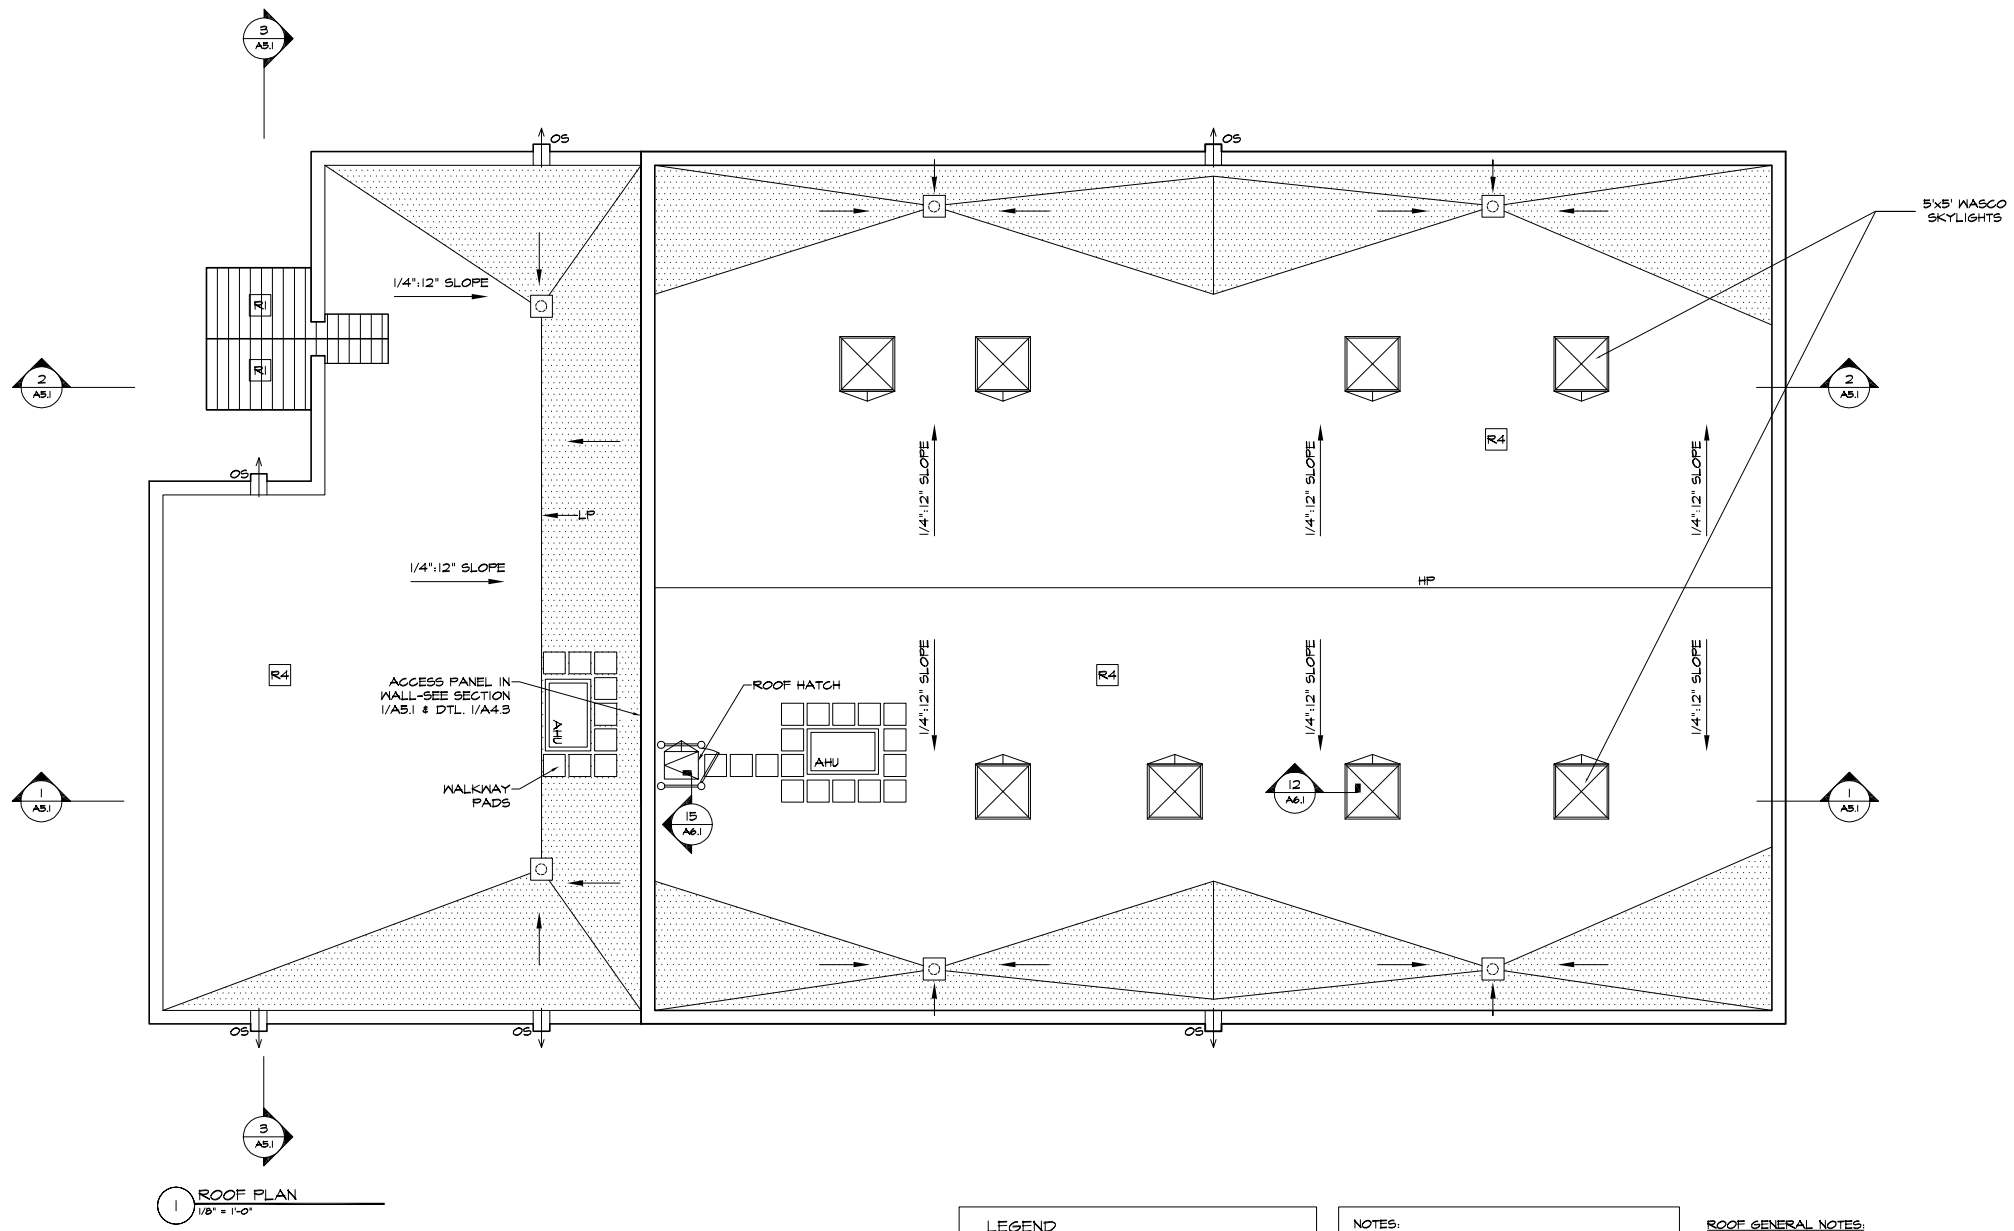

1 ROOF PLAN
1/8" = 1'-0"

LEGEND

- ROOF DRAIN
- TAPERED INSULATION
- R1 METAL ROOF, RED
- R2 NOT USED
- R3 NOT USED
- R4 RUBBER ROOF, WHITE

NOTES:

1. VERIFY ALL ROOF PENETRATIONS.
2. NOT ALL ITEMS PENETRATING ROOF MAY BE SHOWN . VERIFY AND COORDINATE LOCATIONS.
3. LOCATIONS OF MECH. EQUIPMENT ARE SCHEMATIC IN NATURE AND NOT ALL MAY BE SHOWN
4. THE MINIMUM SLOPE FOR ANY ROOF PITCH IS 1/4:12 UNO
5. REFER TO GENERAL NOTES
6. PROVIDE OVERFLOW SCUPPERS AT ALL FLAT ROOF AREAS.

ROOF GENERAL NOTES:

1. PROVIDE FLASHING AT ALL ROOF PENETRATIONS, WHETHER SHOWN ON THE ROOF PLAN OR NOT, UNLESS NOTED OTHERWISE.

N

ARCHITECTURE
INTERIOR DESIGN
PLANNING

P D T ARCHITECTS

49 DARTMOUTH STREET
PORTLAND, ME 04101
207-775-2004 FAX

COPYRIGHT 2006
PDT Architects

Reuse or reproduction of the contents of this document is not permitted without written permission of PDT Architects.

DELTA ROOFING

PORTLAND, MAINE

JOB NO.
05-136

DRWN. CHK.
TEK

SCALE:
AS NOTED

ISSUE
CONSTRUCTION SET
AUGUST 9, 2006

TITLE
ROOF PLAN

SHEET
A3.1

Aug 09, 2006 - 2:23pm

G:\Master Proj Files\Delta_Roofing_Office_Building\CAD\CDs revised August 2006\DeltaRoofing3A3.1ROOF-CD.dwg