


4 SECTION @ OFFICE
3/4" = 1'-0"

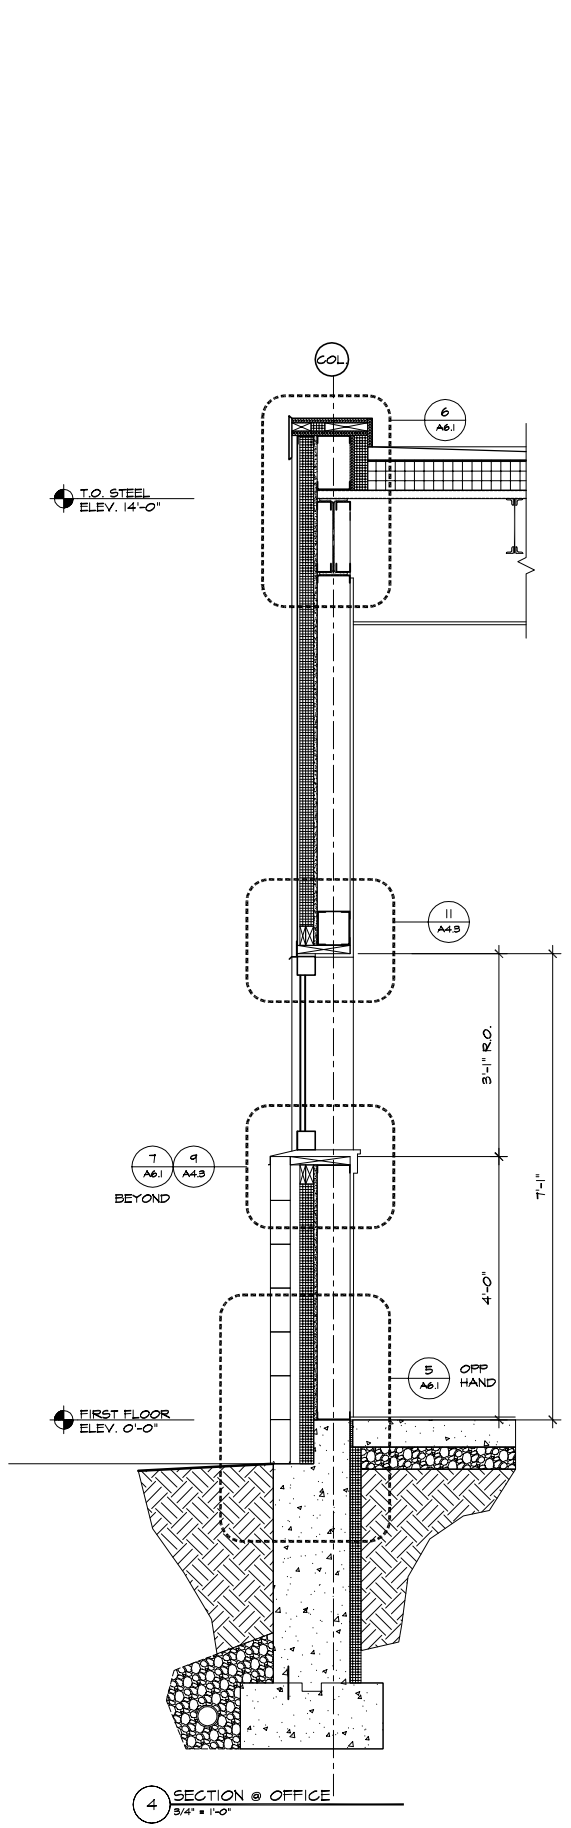


3 SECTION @ CANOPY
3/4" = 1'-0"




2 SECTION @ OFFICE/WAREHOUSE
3/4" = 1'-0"

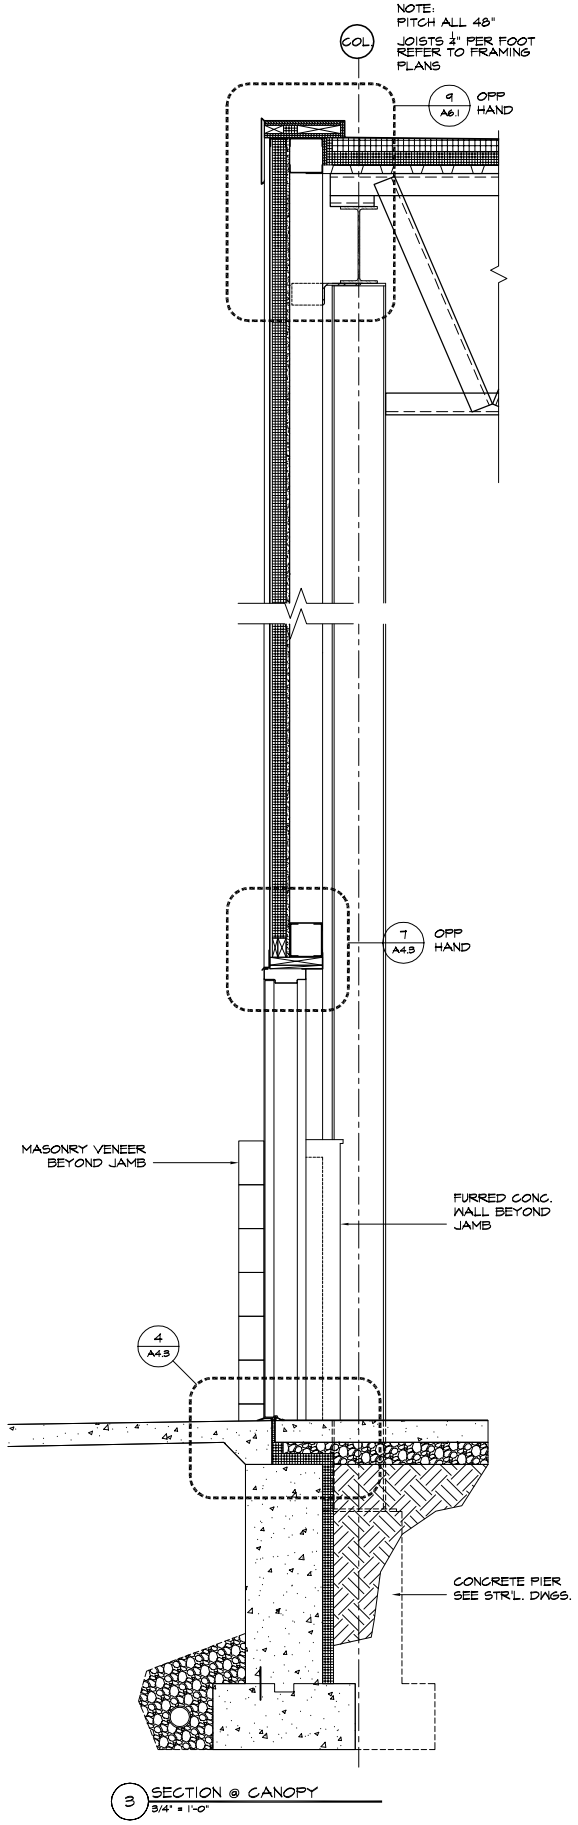


1 SECTION @ WAREHOUSE
3/4" = 1'-0"


ARCHITECTURE
INTERIOR DESIGN
PLANNING

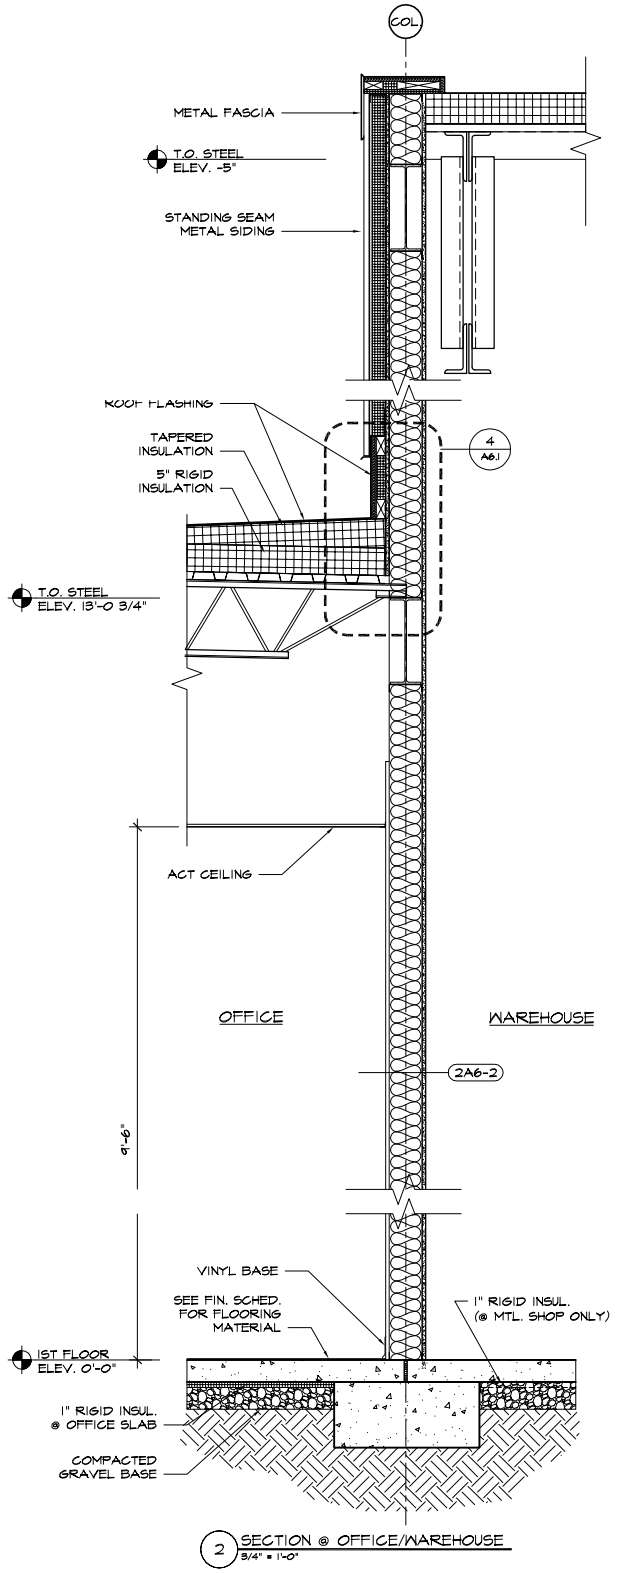P D T A R C H I T E C T S

49 DARTMOUTH STREET
PORTLAND, ME 04101
207 • 775-2604 FAX

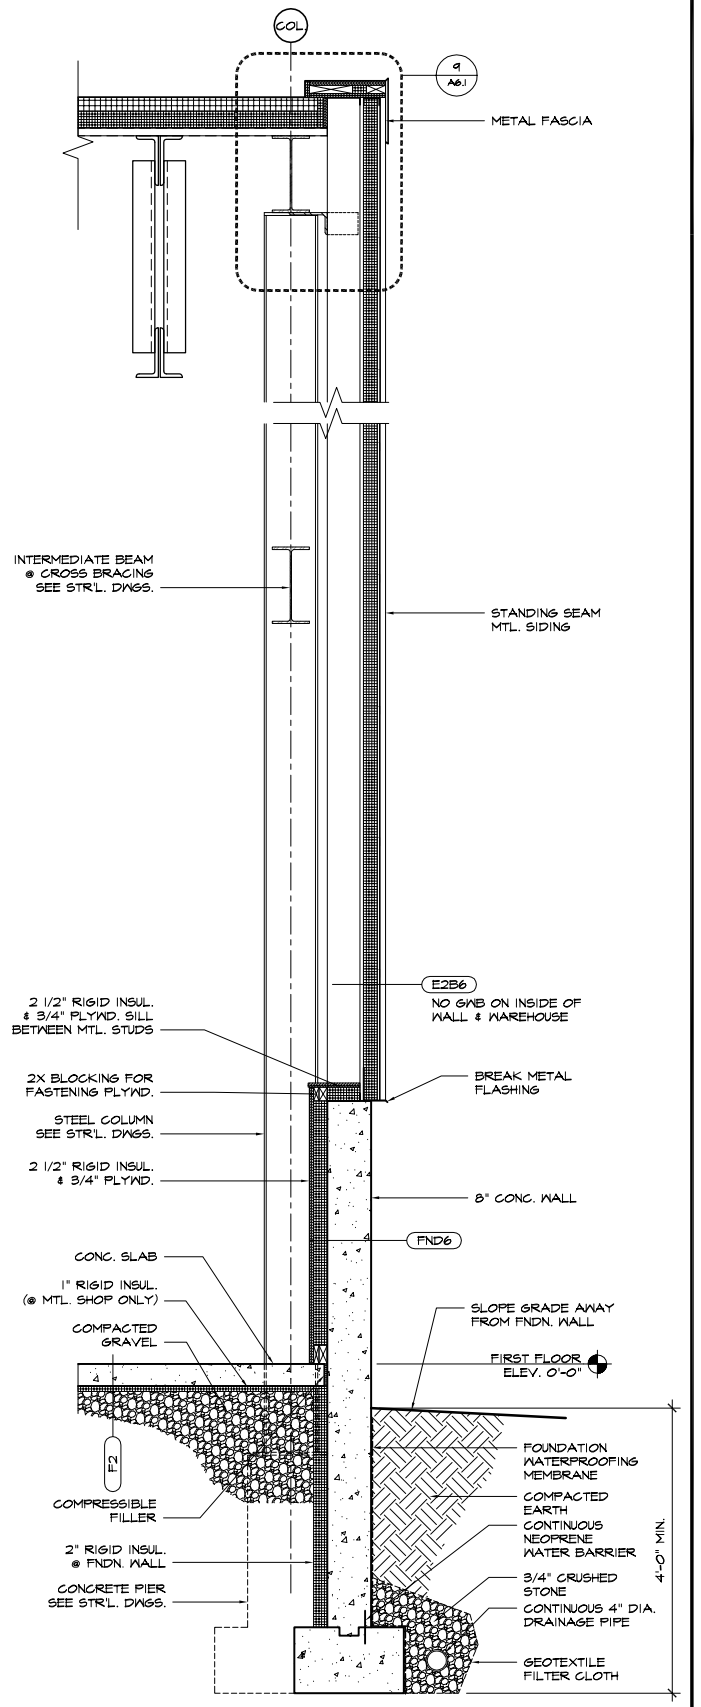

COPYRIGHT 2006
PDT Architects

Reuse or reproduction of the contents of this document is not permitted without written permission of PDT Architects.


# DELTA ROOFING

PORTLAND, MAINE

JOB NO.
05-136

DRWN. CHK.
EJR

SCALE:
AS NOTED

ISSUE
CONSTRUCTION SET
AUGUST 9, 2006

TITLE
WALL SECTIONS,
DETAILS

SHEET
A5.3


Aug 09, 2006 - 2:25pm

G:\Master Proj Files\Delta_Roofing_Office_Building\CAD\CDs revised August 2006\DeltaRoofing_A4.1A5.1to.A5.3ELEVSsSECTS-CD.dwg