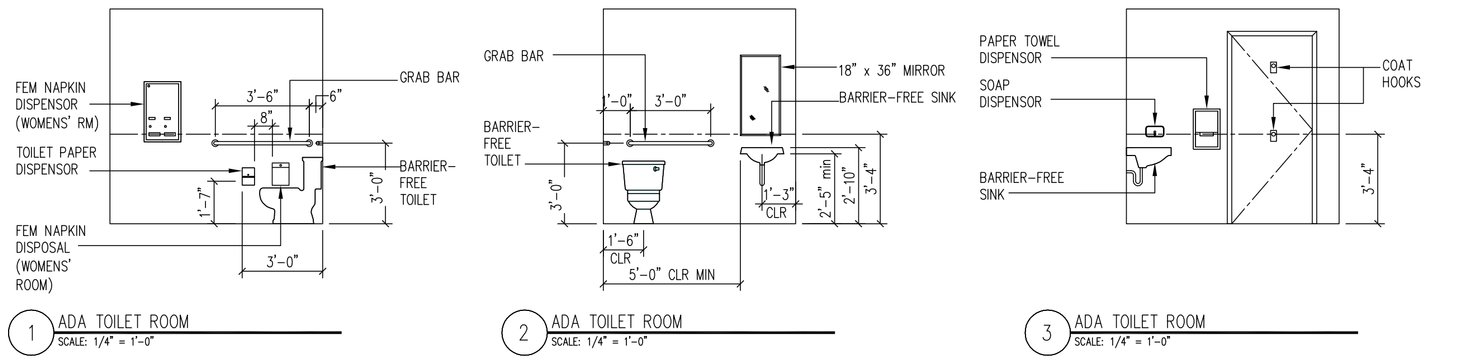

1 ADA TOILET ROOM
SCALE: 1/4" = 1'-0"

2 ADA TOILET ROOM
SCALE: 1/4" = 1'-0"

3 ADA TOILET ROOM
SCALE: 1/4" = 1'-0"

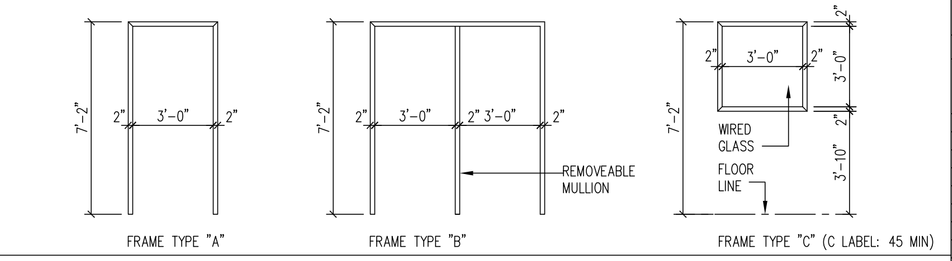

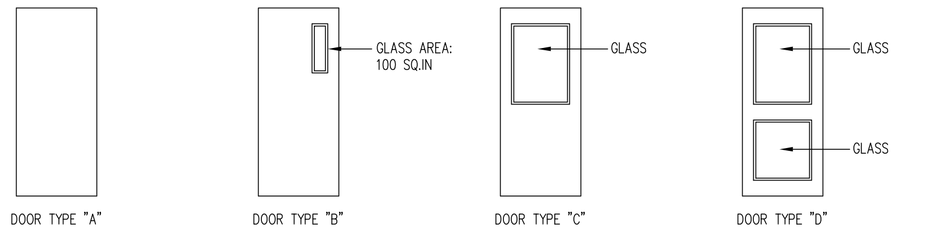

DOOR AND FRAME SCHEDULE

MARK	DOOR SIZE WD	SIZE HGT	SIZE THK	DOOR TYPE	DOOR MATL	FRAME MATL	FRAME EL	FIRE RATING	NOTES
101	6'-0"	7'-0"	1 3/4"	D	MTL	HM	B	-	GALV DOOR & FRAME/INSUL DOOR & GLASS
102	3'-0"	7'-0"	1 3/4"	C	WOOD	HM	A	-	
103	3'-0"	7'-0"	1 3/4"	C	WOOD	HM	A	-	
104	3'-0"	7'-0"	1 3/4"	C	WOOD	HM	A	-	
105	3'-0"	7'-0"	1 3/4"	C	WOOD	HM	A	-	
106	3'-0"	7'-0"	1 3/4"	B	MTL	HM	A	C LABEL	45 MIN
107	3'-0"	7'-0"	1 3/4"	C	WOOD	HM	A	-	
108	3'-0"	7'-0"	1 3/4"	C	WOOD	HM	A	-	
109	3'-0"	7'-0"	1 3/4"	B	MTL	HM	A	C LABEL	45 MIN
111	3'-0"	7'-0"	1 3/4"	A	WOOD	HM	A	-	
112	3'-0"	7'-0"	1 3/4"	A	WOOD	HM	A	-	
113	3'-0"	7'-0"	1 3/4"	B	MTL	HM	A	C LABEL	45 MIN
114	3'-0"	7'-0"	1 3/4"	C	WOOD	HM	A	-	
115	3'-0"	7'-0"	1 3/4"	C	WOOD	HM	A	-	
116	3'-0"	7'-0"	1 3/4"	B	MTL	HM	A	C LABEL	45 MIN
117	3'-0"	7'-0"	1 3/4"	B	MTL	HM	A	C LABEL	45 MIN
118	3'-0"	7'-0"	1 3/4"	B	MTL	HM	A	-	GALV DOOR & FRAME/INSUL DOOR GLASS
119	3'-0"	7'-0"	1 3/4"	B	MTL	HM	A	-	GALV DOOR & FRAME/INSUL DOOR GLASS
120	3'-0"	7'-0"	1 3/4"	B	MTL	HM	A	-	GALV DOOR & FRAME/INSUL DOOR GLASS

GENERAL NOTES:
1. ALL DOOR HARDWARE SHALL BE ADA COMPLIANT LEVEL-TYPE
2. ALL DOOR THRESHOLDS SHALL NOT EXCEED ¾" IN HEIGHT

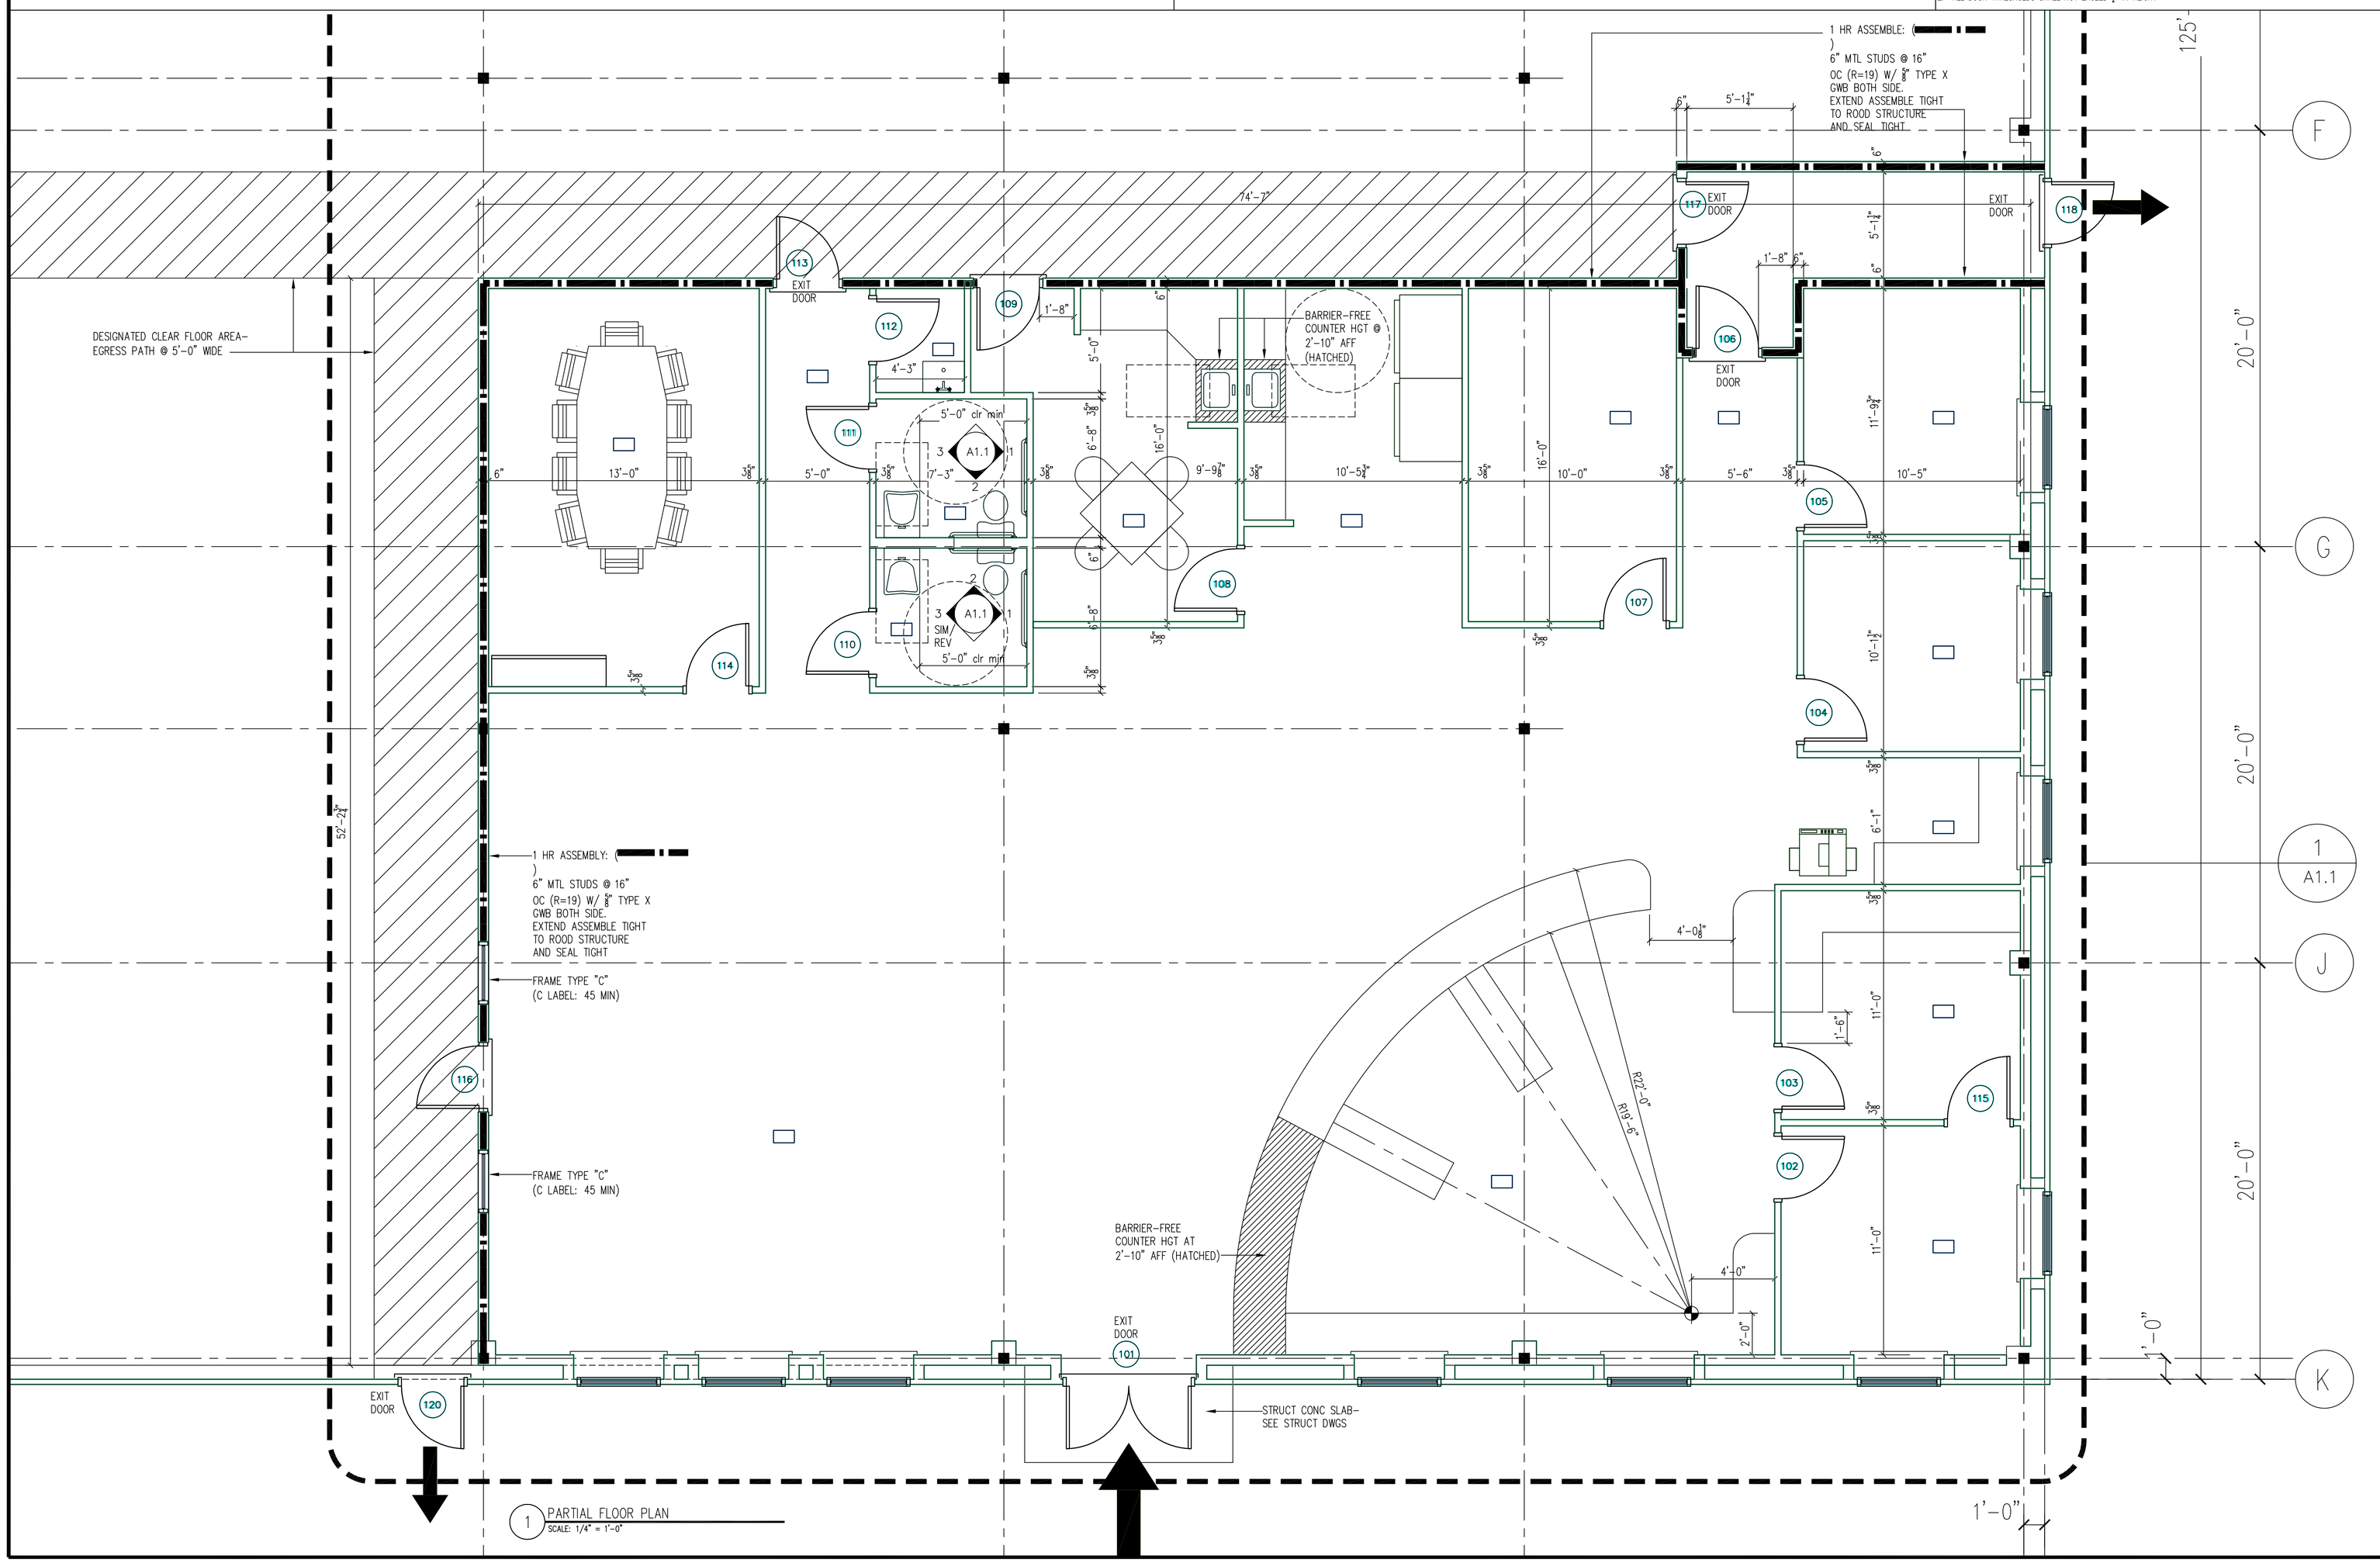

1 PARTIAL FLOOR PLAN
SCALE: 1/4" = 1'-0"

COPYRIGHT 2004
REUSE OR REPRODUCTION OF THE CONTENTS OF THIS DOCUMENT IS NOT PERMITTED WITHOUT WRITTEN PERMISSION OF FORESIDE ARCHITECTS

GENERAL NOTES:

FORESIDE ARCHITECTS, LLC
ARCHITECTURE / PLANNING / INTERIOR DESIGN
P.O. Box 66736
Falmouth, Maine 04105
Phone: 207-781-3344
Fax: 207-781-4774
Online @
foresidearchitects.com

Project Status:
PERMIT SUBMISSION

Project Number:

Project Title:
Building 7
1039 Riverside Street
Portland, Maine

Drawing Name:
ENLARGED FLOOR PLAN, DOOR SCHEDULE, DOOR & FRAME TYPES & INTERIOR ELEVATIONS

Scale:
1/4" = 1'-0"

Date:
16 NOVEMBER 2004

SHEET
A1.1