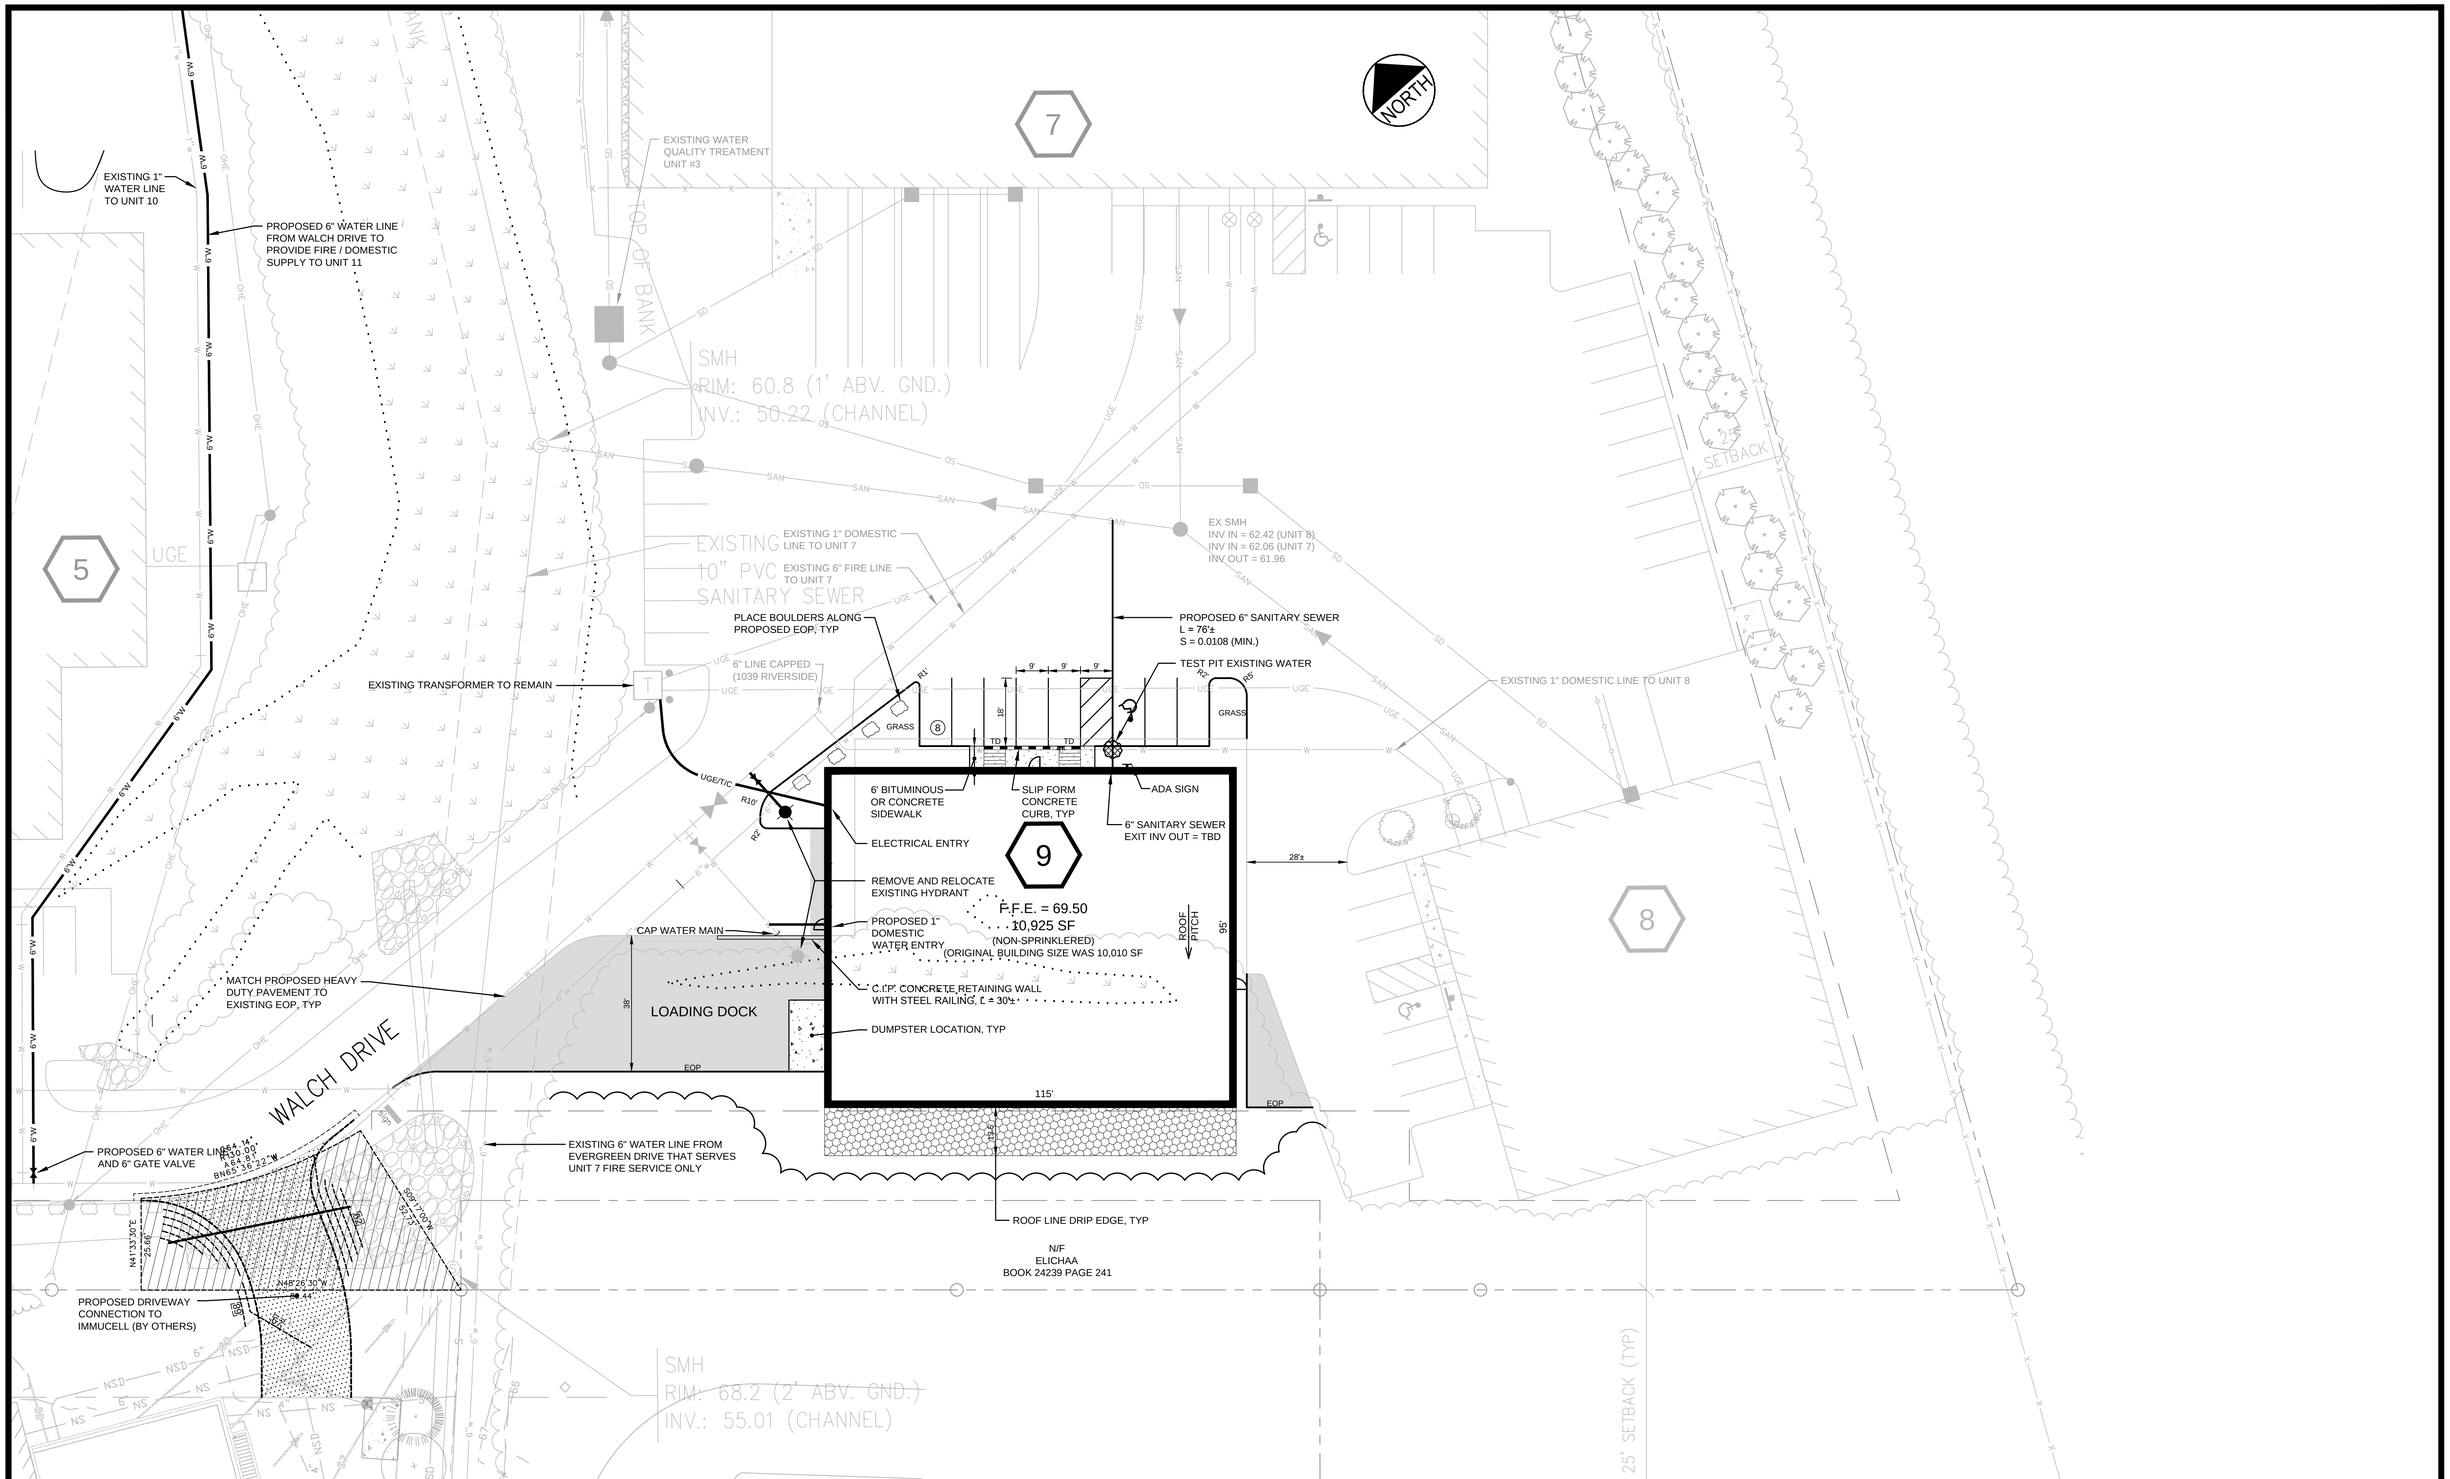

PRELIMINARY - NOT FOR CONSTRUCTION

(IN FEET)
1 inch = 20 ft.

REV	DATE	DESCRIPTION
2	07.17.15	REVISED SUBMISSION TO CITY
1	06.12.15	AMENDED SITE PLAN SUBMISSION

REVISIONS

STATE OF MAINE
STEPHEN R. BUSHEY
No. 7429
LICENSED
PROFESSIONAL ENGINEER
7/17/15

P.E. STEPHEN BUSHEY
LIC. #7429

PROJECT
SECOND TEE CONDOMINIUM ASSOCIATION
BUSINESS PARK EXPANSION

SHEET TITLE
UNIT 9
SITE LAYOUT AND UTILITY PLAN

CLIENT
1039 RIVERSIDE LLC

FST 165 YEARS
FAY, SPOFFORD & THORNDIKE
ENGINEERS • PLANNERS • SCIENTISTS
778 MAIN ST, SUITE 8, SOUTH PORTLAND, ME 04106

DRAWN:	DED	DATE:	MAY 2015
DESIGNED:	SRB	SCALE:	1" = 20'
CHECKED:	SRB	JOB NO.	SP-M164
FILE NAME:	SP-M164 SITE		
SHEET	C-4		

R:\SP-M164 Second Tee Business Park Unit #9- Portland, ME\Cadd\Permit Set\dwg\SP-M164 SITE.dwg davis_d 7/17/2015 10:52 AM