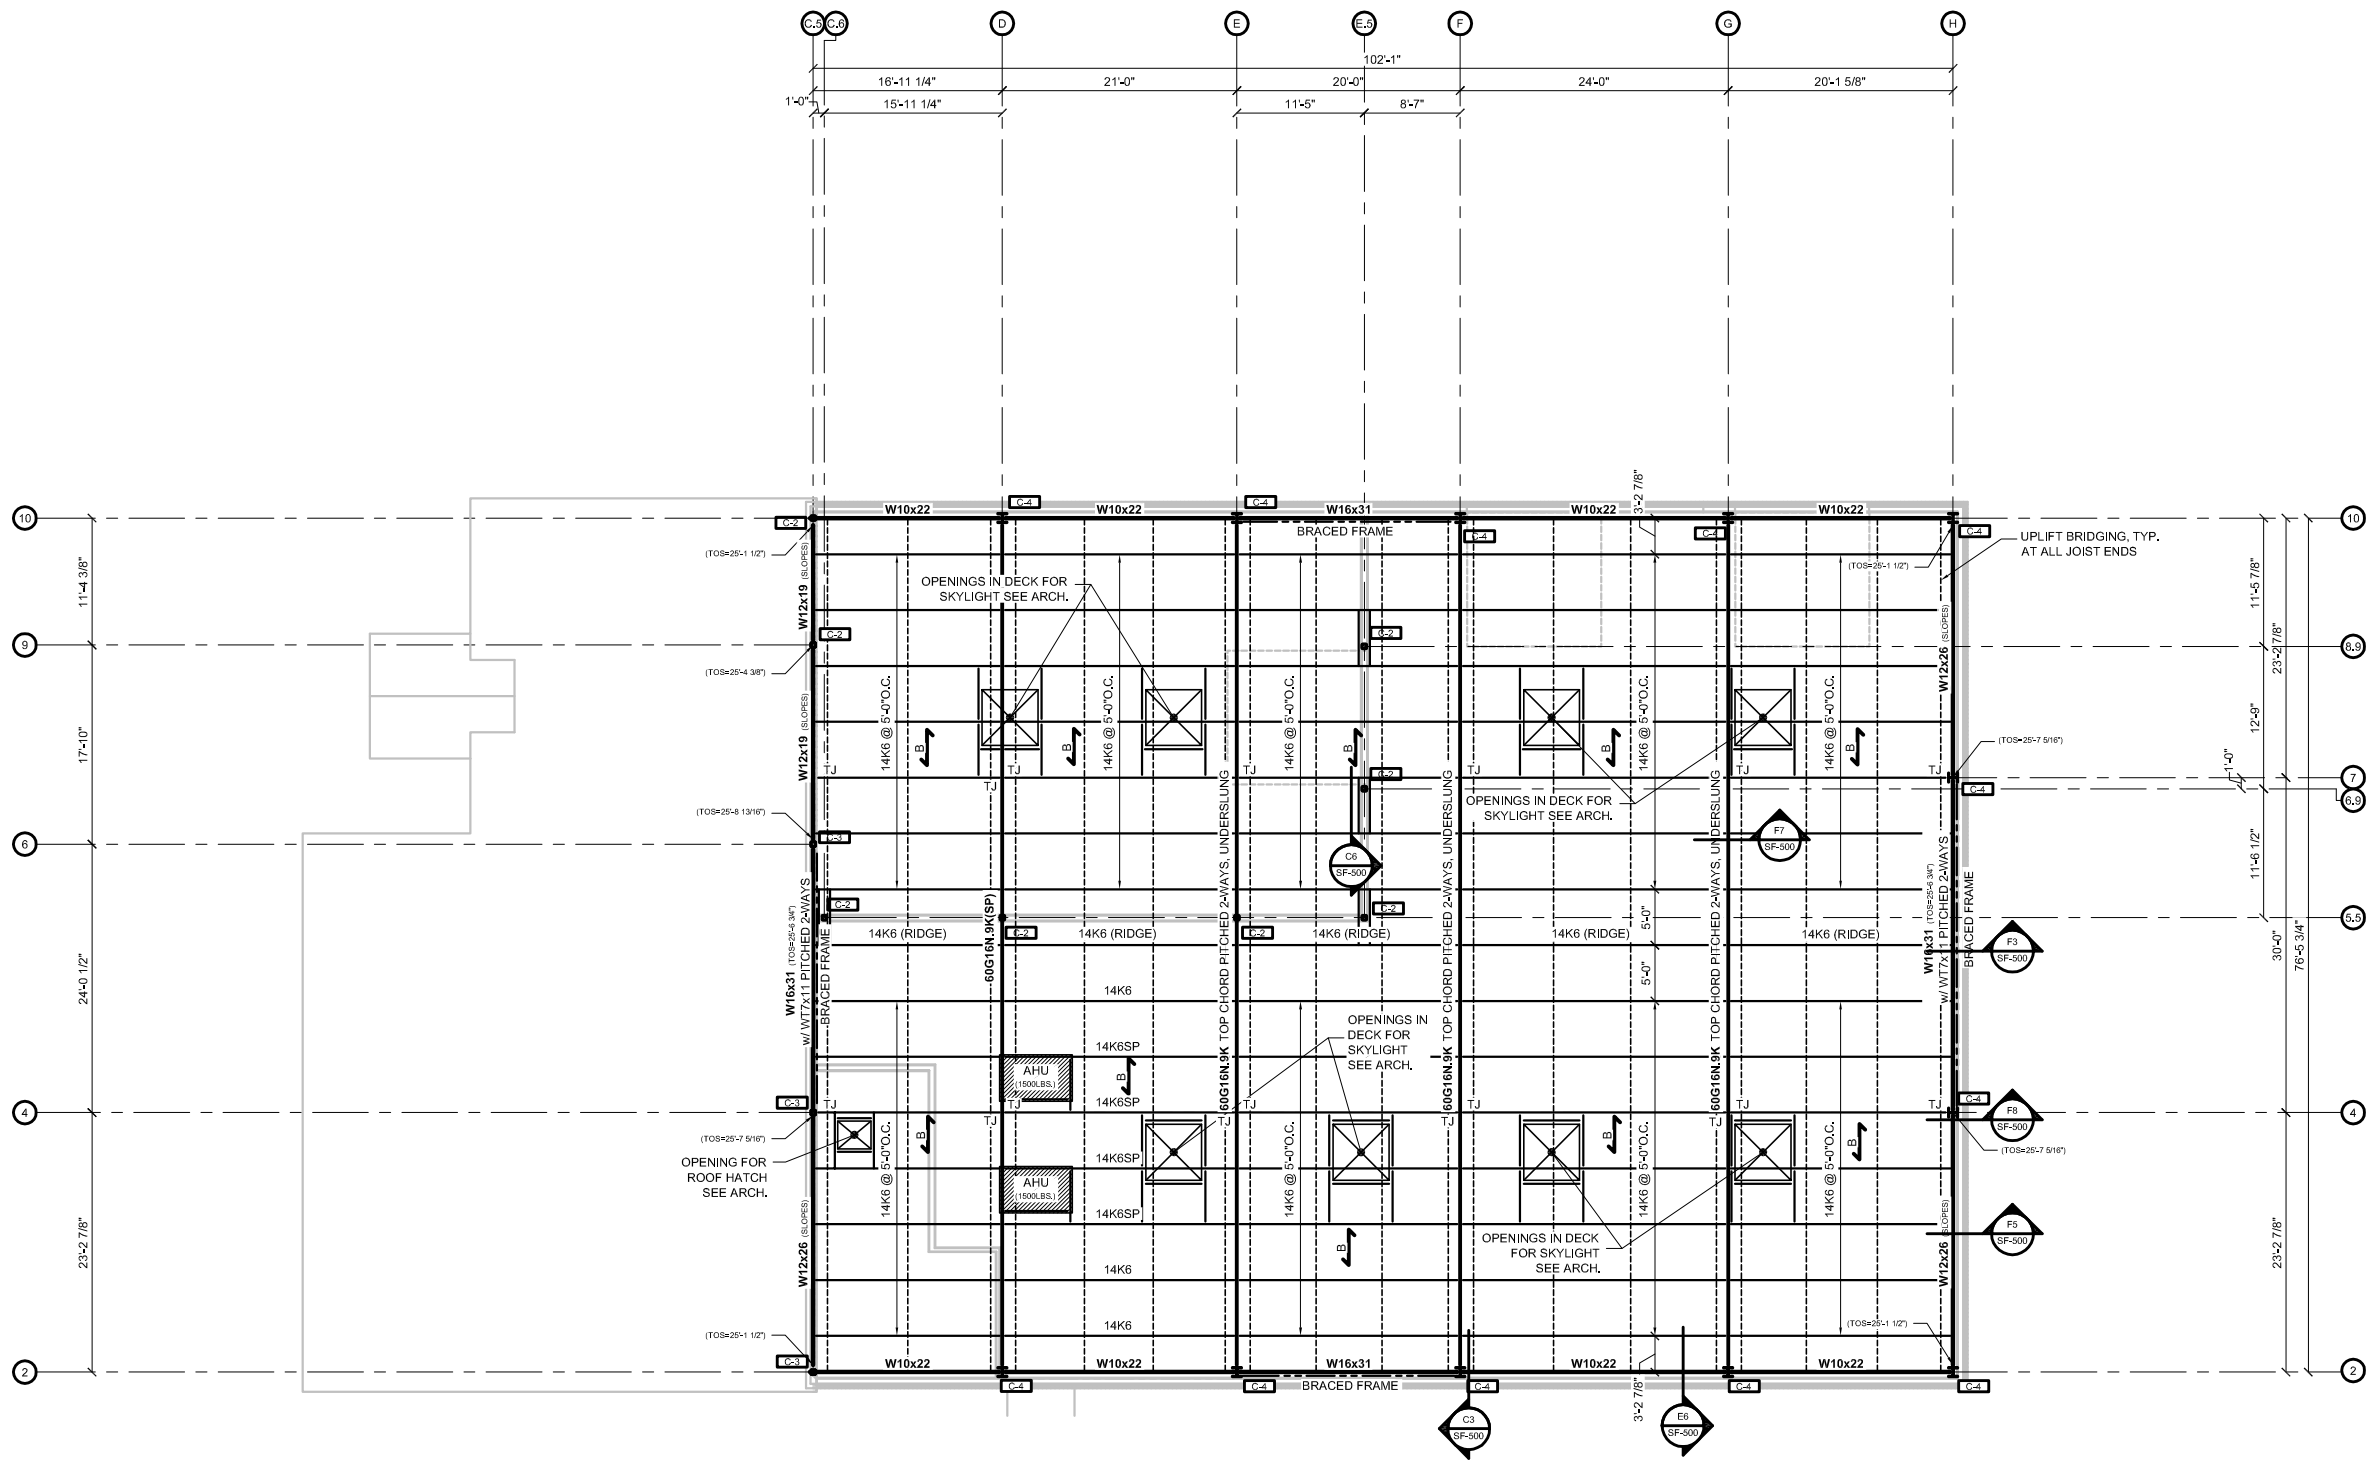

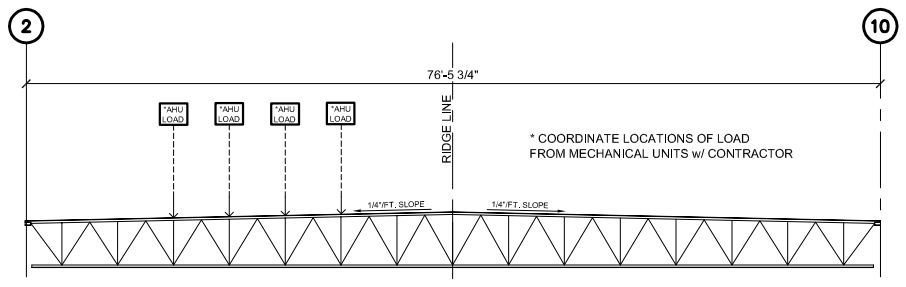

LOAD DIAGRAM FOR 60G16N.9K(SP)
(TOP CHORD PITCHED 2-WAYS, UNDERSLUNG)

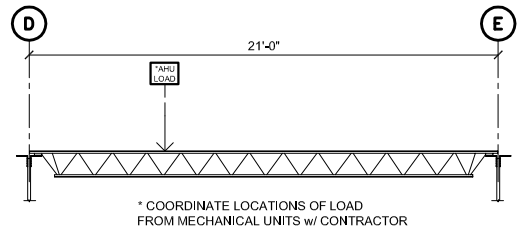

LOAD DIAGRAM FOR 14K6SP

ROOF FRAMING PLAN NOTES:

1. TOP OF STEEL ELEVATION = 25'-4" UNLESS NOTED (TOS)
2. ALL BEAM TO BEAM CONNECTIONS TO BE DONE WITH A SINGLE PLATE CONNECTION, 3/8" THICK.

B — INDICATES SPAN OF 1 1/2" B-DECK - SEE SPECS.

---- INDICATES TOP AND BOTTOM CHORD JOIST BRIDGING, UNLESS NOTED.

ISSUED FOR CONSTRUCTION

160 Veranda Street
Portland, Maine 04103
T: 207.221.2260
F: 207.221.2266
Web: www.allied-eng.com

Allied Engineering
Structural Mechanical Electrical Commissioning

STATE OF MAINE
WILLIAM P FAUCHER
6713
REGISTERED PROFESSIONAL ENGINEER

REVISIONS

NUMBER	DATE	BY	DESCRIPTION

Date: 08/09/2006
Drawn By: PED
Checked By: WPF
Project Mgr: WPF
Project No: 06029
Cad File: 06029SF.dwg
Graphic Scale: 0 1"

HIGH ROOF FRAMING PLAN

DELTA ROOFING
PORTLAND, MAINE

© COPYRIGHT 2006 ALLIED ENGINEERING, INC.

SF-101

A1 HIGH ROOF FRAMING PLAN
1/8" = 1'-0"

N:\Projects\2006\06029 ~ Delta Roofing Warehouse_Office Bldg\00 Drawing Files --current CAD files\06029SF.dwg Aug 11, 2006 - 9:46am