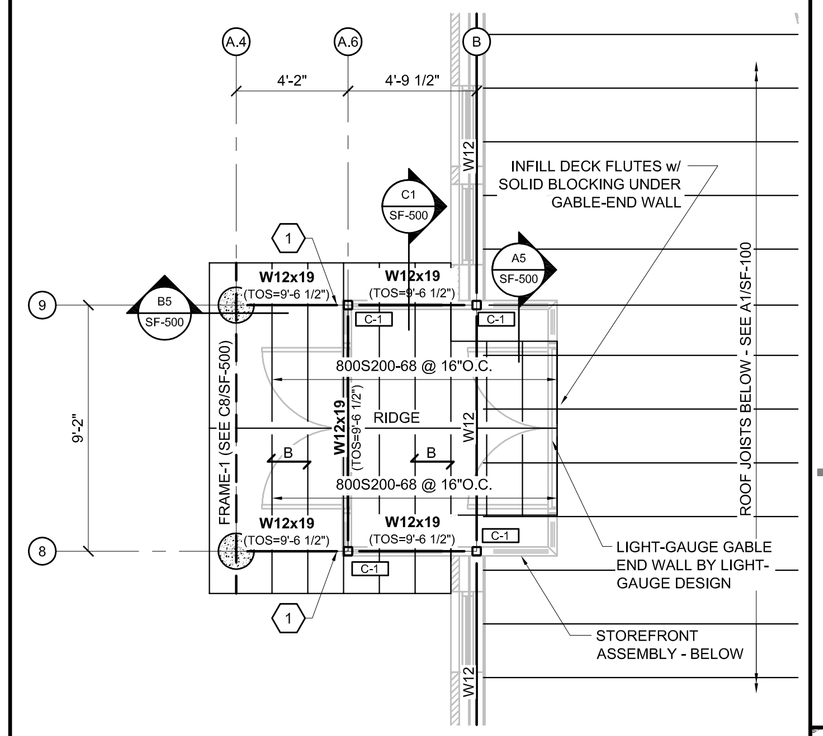

E8	ENLARGED PLAN AT ENTRANCE CANOPY
1/4" = 1'-0"	

160 Veranda Street
Portland, Maine 04103
T: 207.221.2260
F: 207.221.2266
Web: www.allied-eng.com

Allied Engineering
Structural Mechanical Electrical Commissioning

STATE OF MAINE
WILLIAM P FAUCHER
17132
PROFESSIONAL ENGINEER
CIVIL

REVISIONS			
NUMBER	DATE	BY	DESCRIPTION

Date: 08/09/2006	
Drawn By: PED	
Checked By: WPF	
Project Mgr: WPF	
Project No: 06029	
Cad File: 06029SF.dwg	Graphic Scale: 0 1"

© COPYRIGHT 2006 ALLIED ENGINEERING, INC.

SECOND FLOOR AND LOW ROOF FRAMING PLAN

DELTA ROOFING
PORTLAND, MAINE

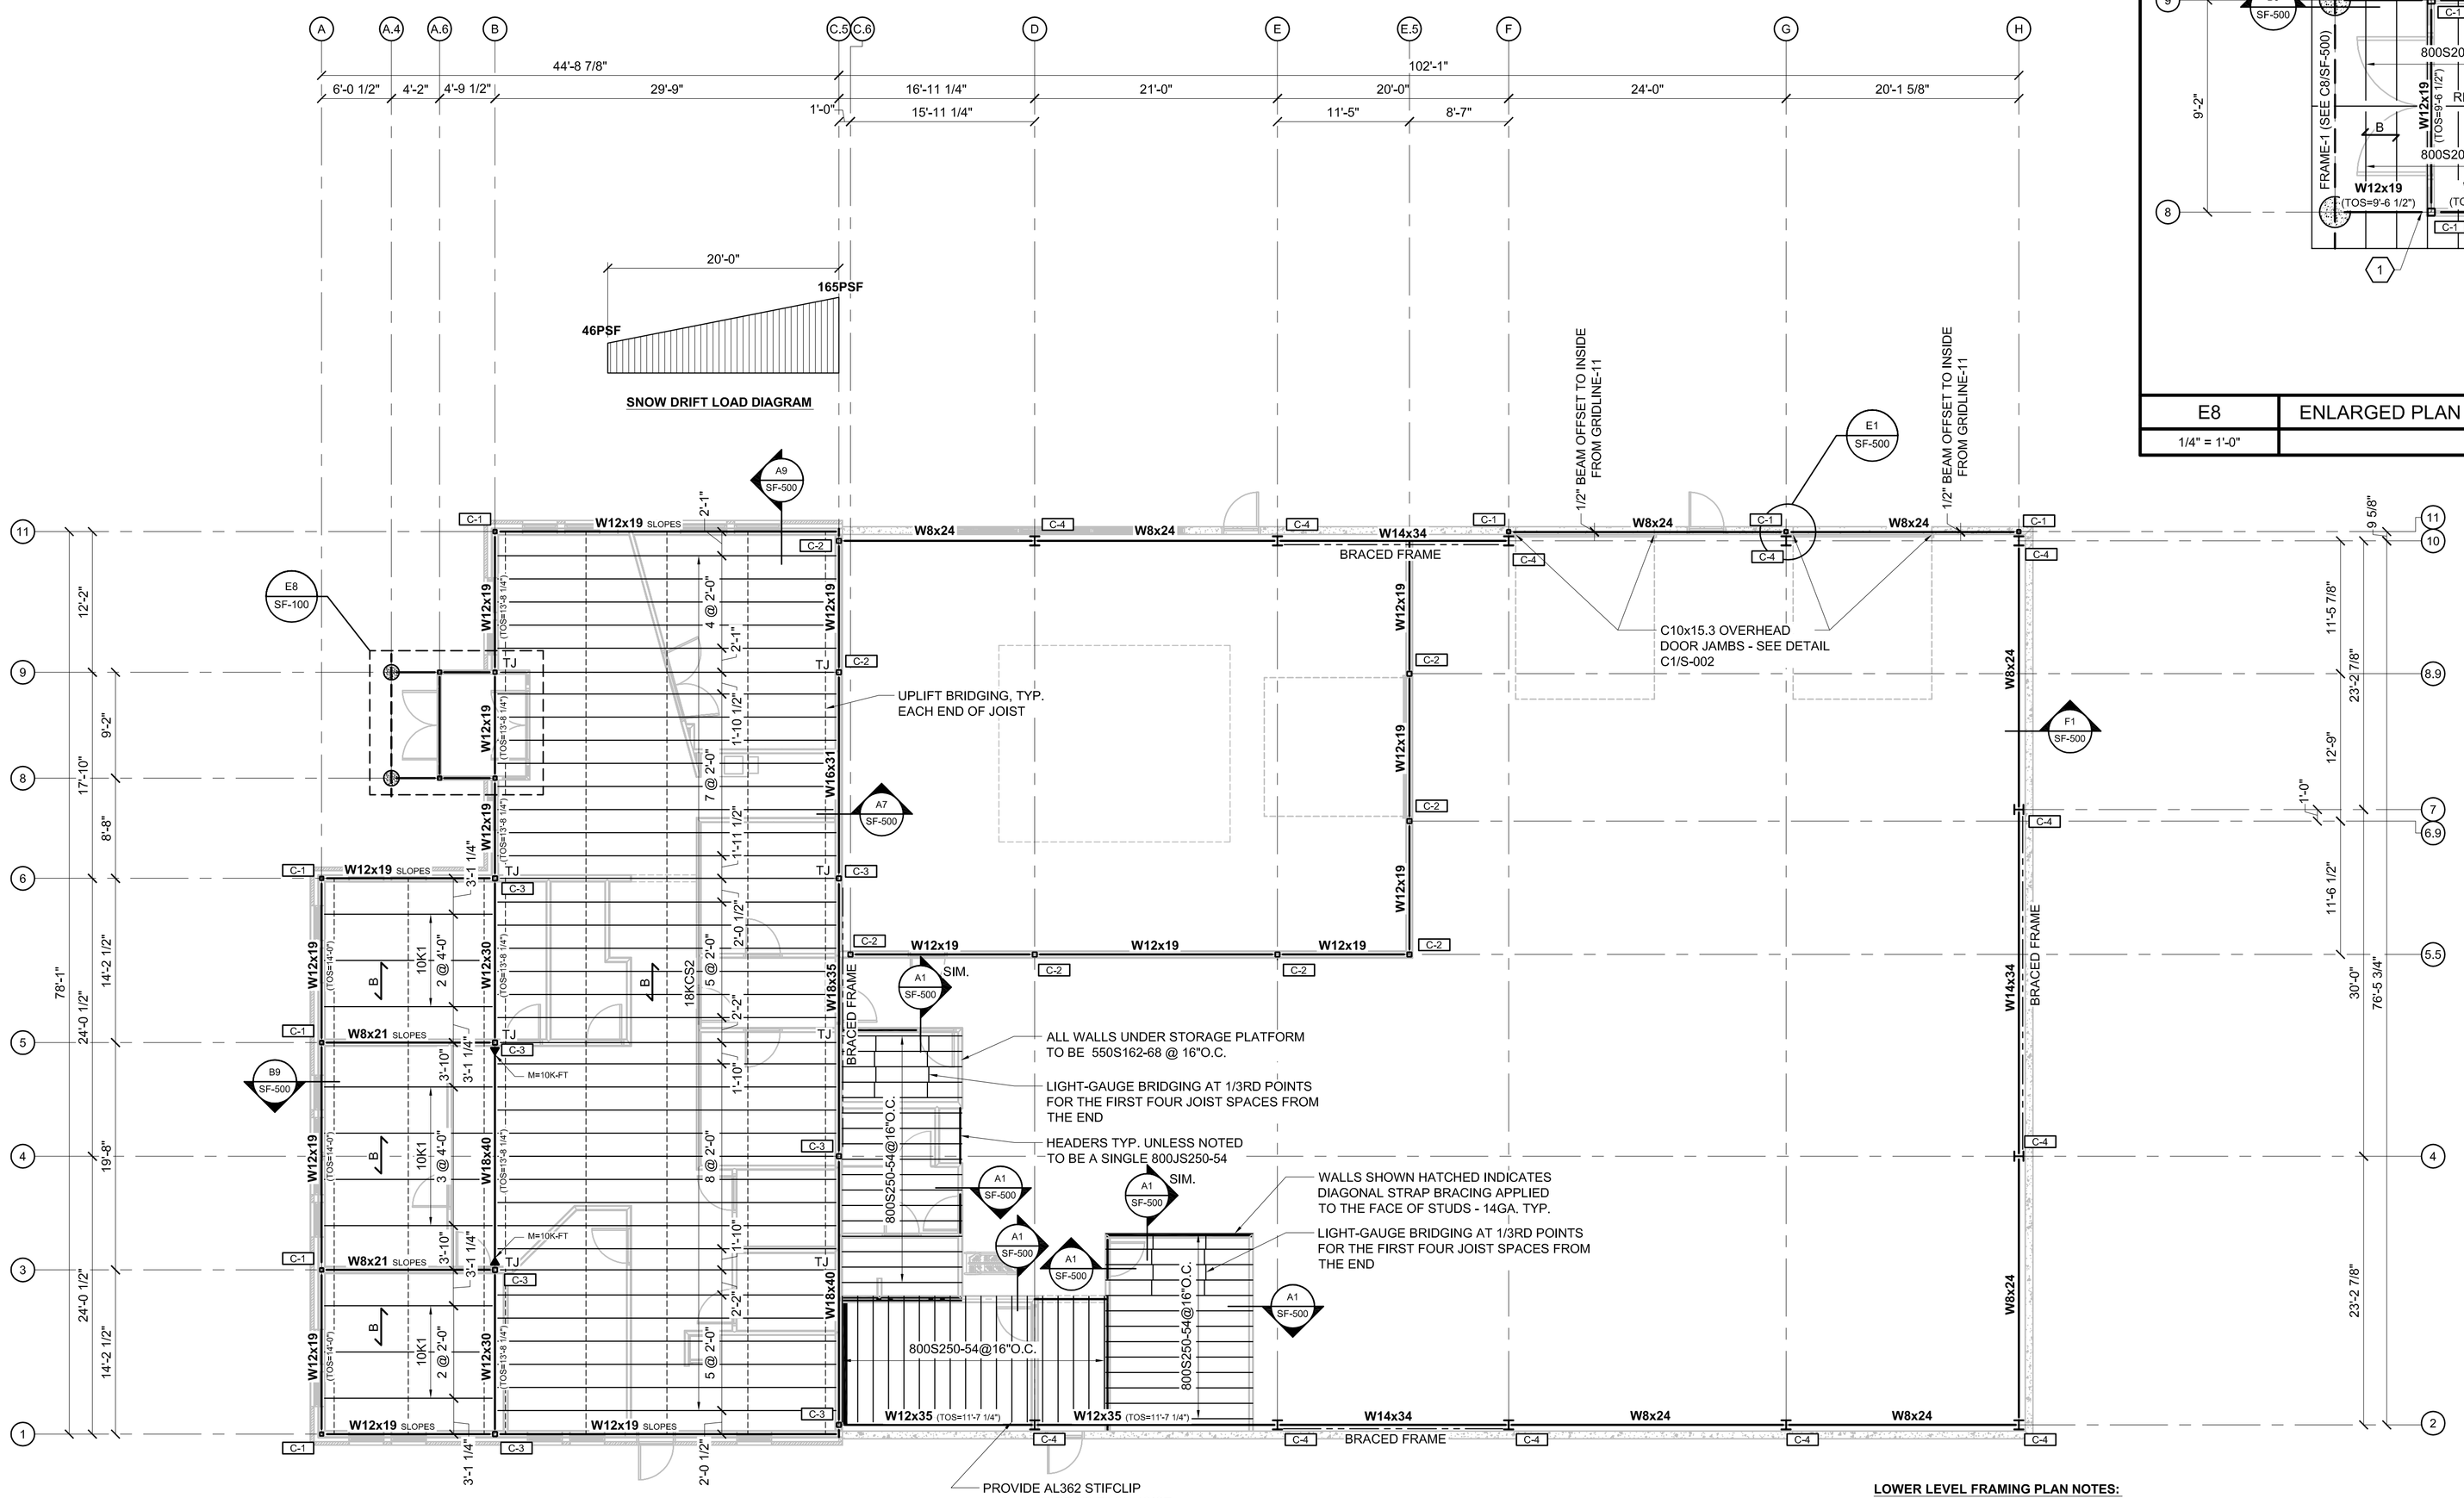

LOWER LEVEL FRAMING PLAN NOTES:

1. TOP OF STEEL ELEVATION = 13'-0 3/4" UNLESS NOTED (TOS)
2. ALL BEAM TO BEAM CONNECTIONS TO BE DONE WITH A SINGLE PLATE CONNECTION, 3/8" THICK.

B — INDICATES SPAN OF 1 1/2" B-DECK - SEE SPECS.

----- INDICATES TOP AND BOTTOM CHORD JOIST BRIDGING, UNLESS NOTED.

1 — PROVIDE 1/4" NEOPRENE SPACER BETWEEN BEAM WEB AND SHEAR TAB.

ISSUED FOR CONSTRUCTION

A1	LOWER LEVEL FRAMING PLAN
1/8" = 1'-0"	

SF-100

H:\Projects\2006\06029 ~ Delta Roofing Warehouse_Office Bldg\00 Drawing Files ~current CAD files\06029SF.dwg Aug 11, 2006 - 9:35am