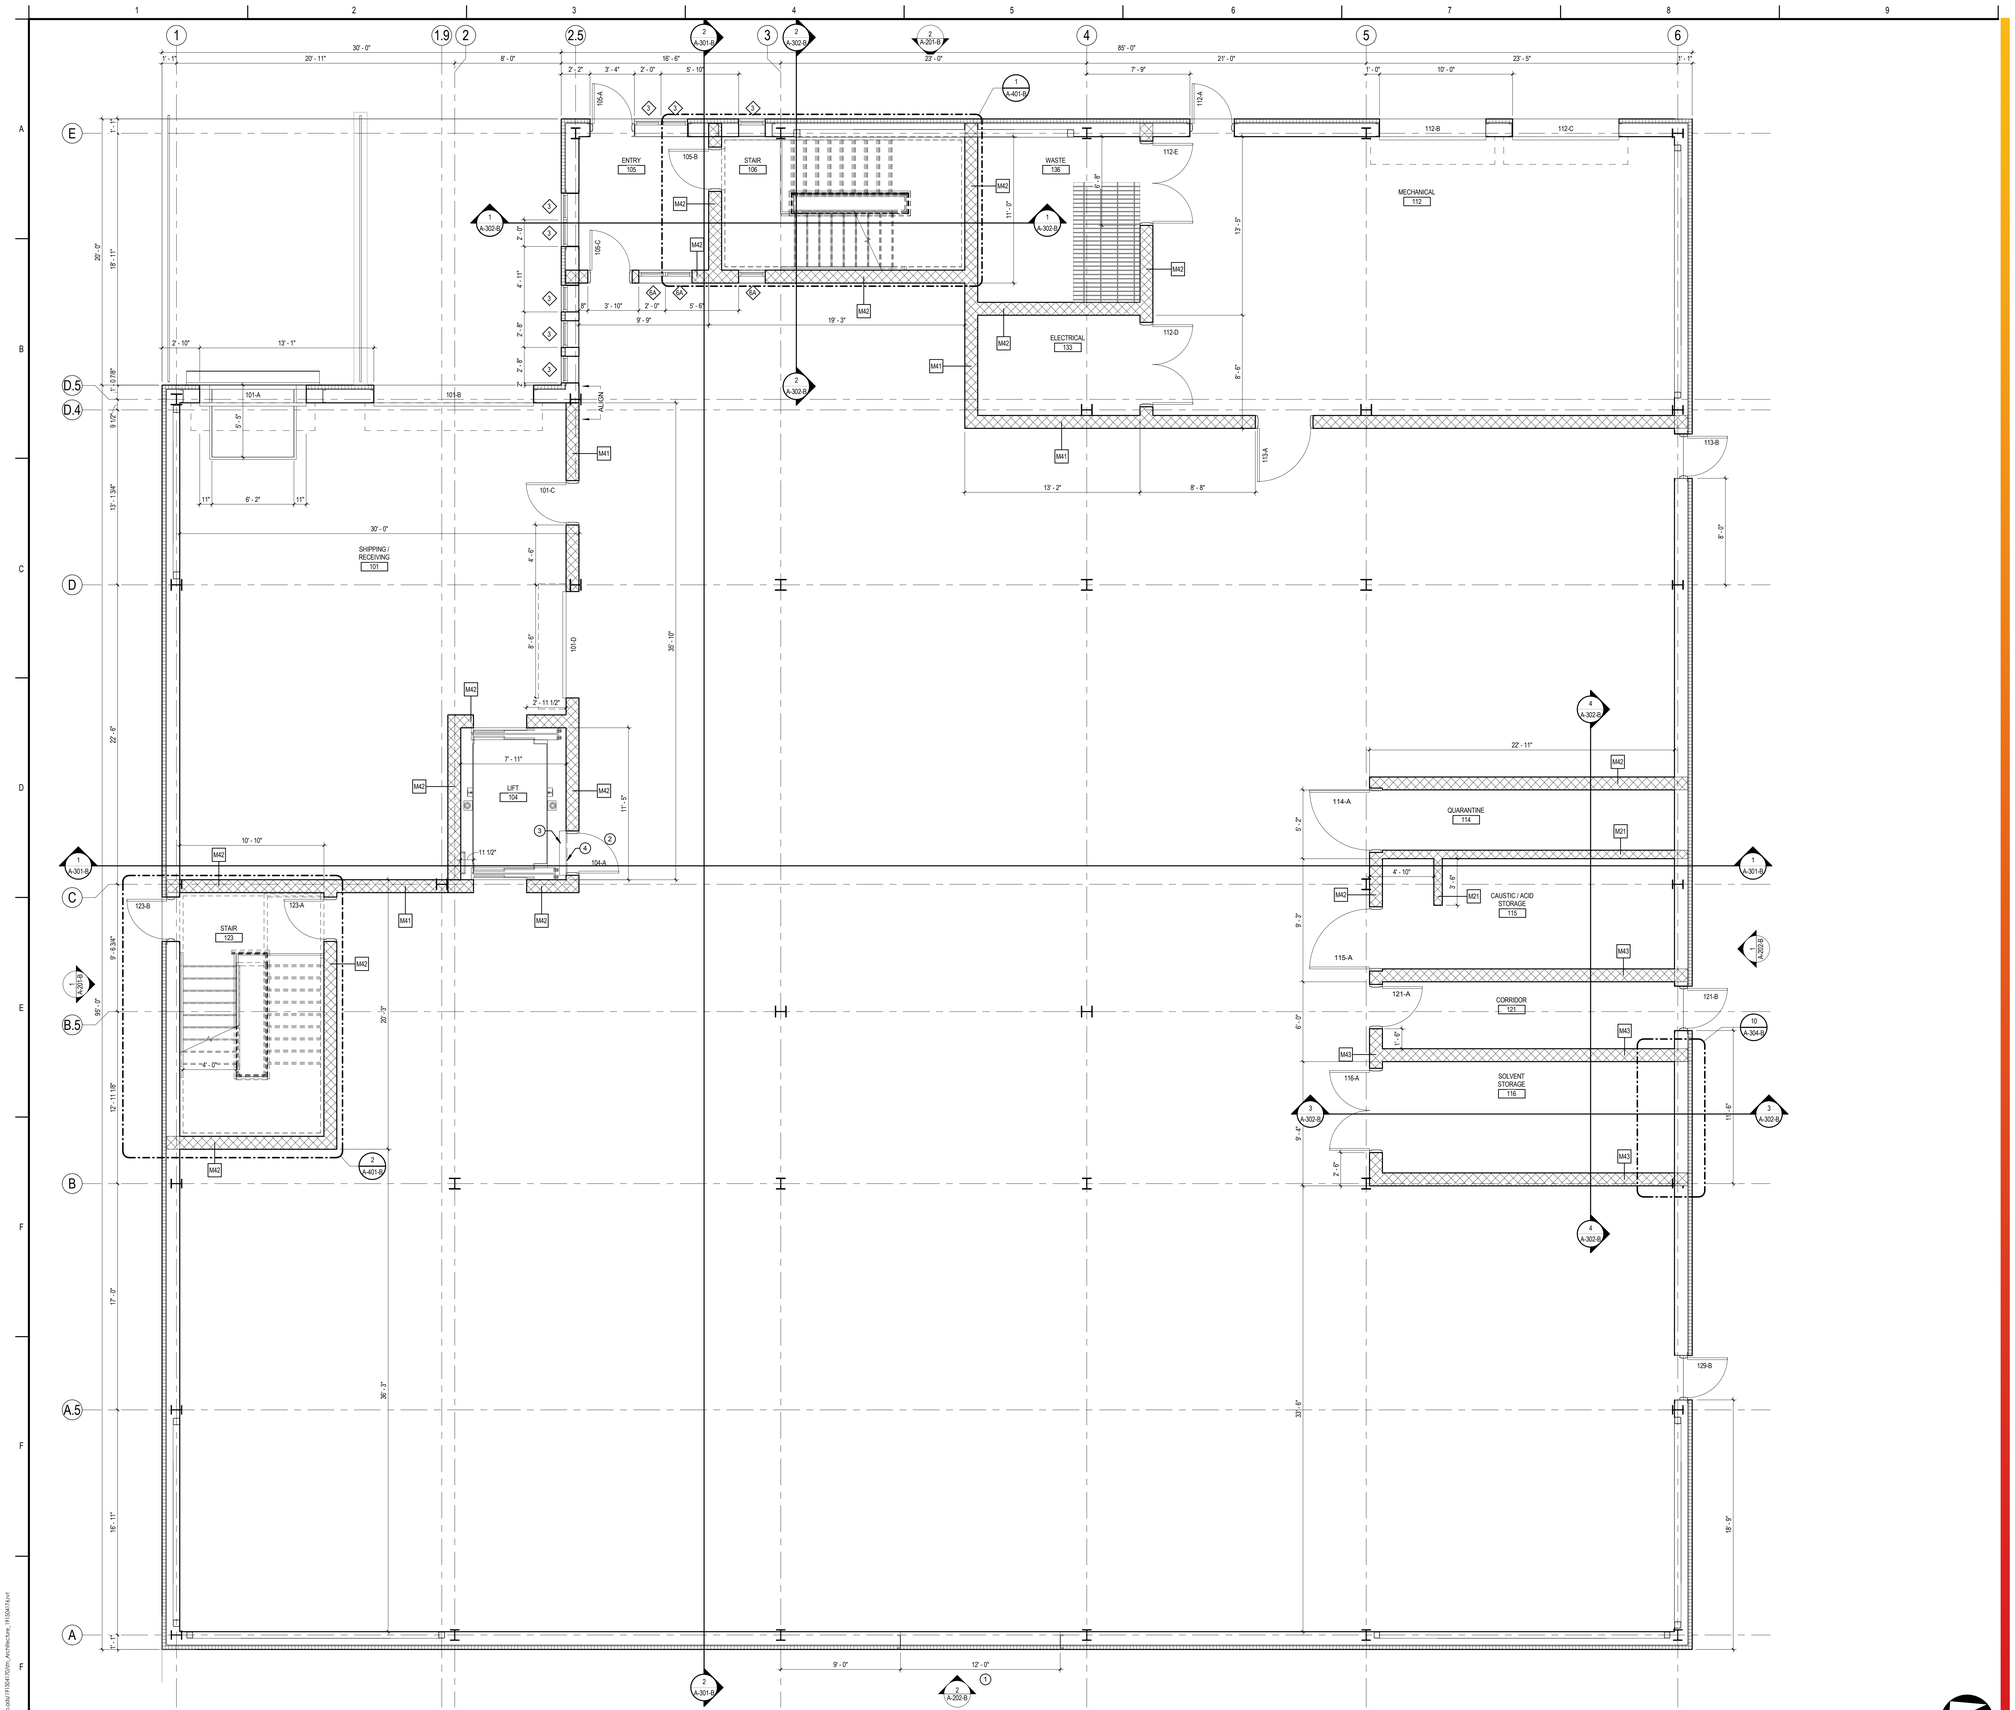

1 A-101-B FIRST FLOOR PLAN
1/4" = 1'-0"

GRAPHIC SCALE (FEET)
1/4" = 1'-0" 0 2 4 8

NORTH

ORIGINAL SHEET - ANSI E (34"x44")

Stantec

Stantec Consulting Services Inc.
3 Columbia Circle Suite 6
Albany, NY 12203-5158
Tel. (518) 452-4358 / Fax: (518) 452-9234

www.stantec.com

Copyright Reserved

The Contractor shall verify and be responsible for all dimensions. DO NOT scale the drawing - any errors or omissions shall be reported to Stantec without delay.
The Copyrights to all designs and drawings are the property of Stantec. Reproduction or use for any purpose other than that authorized by Stantec is forbidden.

Client

ImmuCell

Lot 11 - Second Tee Business Park
1039 Riverside Street
Portland, Maine 04103

Consultants

GENERAL NOTES

1. REFER TO ABBREVIATIONS, SYMBOLS AND GENERAL NOTES ON DRAWING A-001-B FOR ADDITIONAL INFORMATION.

KEYED NOTES

1. REMOVABLE PANEL / WALL SECTION.
2. LIFT WORK SPACE DOOR.
3. LIFT CONTROLLER, PER MANUFACTURERS REQUIREMENTS
4. REMOVABLE SAFETY BAR GUARDS AT 21" AND 42" A.F.F.

0	SUPERSTRUCTURE & SHELL - ISSUED FOR CONSTRUCTION	JLB	KJM	08/05/2016
Revision		By	Appd	DD.MM.YYYY
	PACKAGE C - INTERIOR FIT-OUT			08.19.2016
	PACKAGE B - SUPERSTRUCTURE & SHELL			**08.05.2016**
	PACKAGE A - FOUNDATIONS & BELOW SLAB			07.22.2016
Issued		By	Appd	DD.MM.YYYY

Permit-Seal

LICENSED ARCHITECT
JEFFREY L. HUTZLER
No. 3029
STATE OF MAINE

Client/Project
IMMUCELL

Lot 11 - Second Tee Business Park
1039 Riverside Street
Portland, Maine 04103

Title
FIRST FLOOR PLAN

Project No. 191504176

Scale 1/4" = 1'-0"

Revision 0

Drawing No.
A-101-B