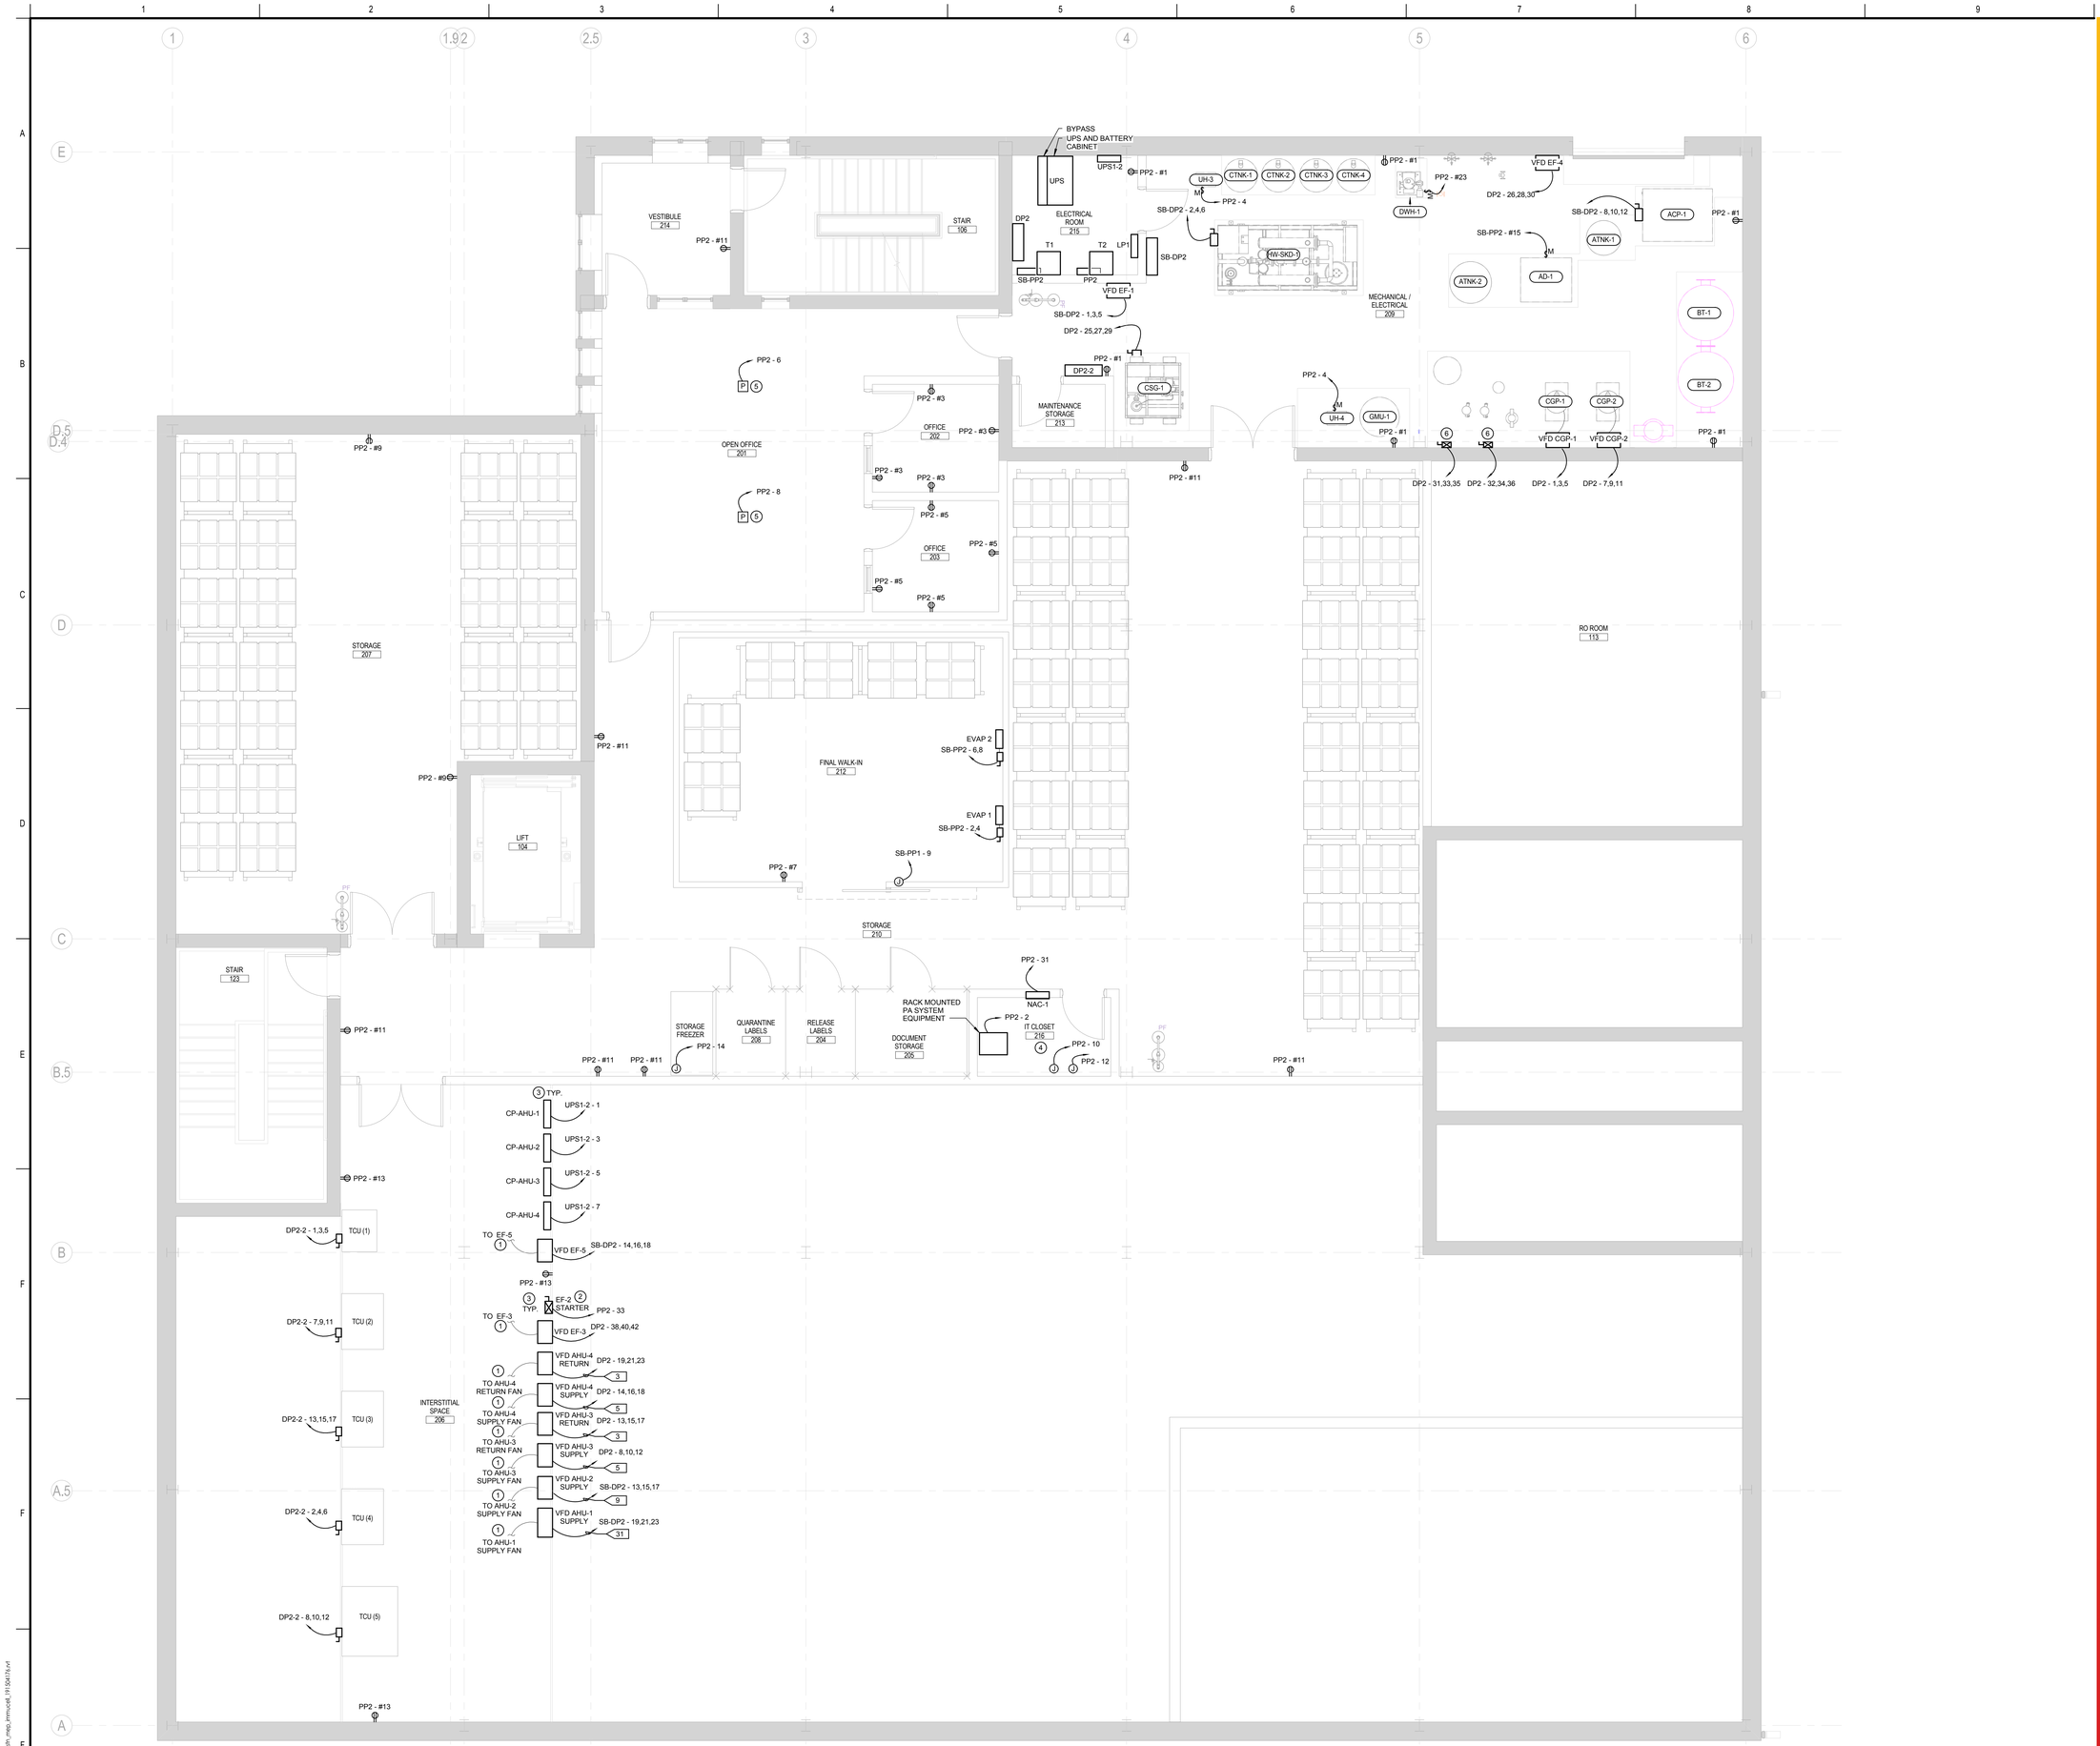

1 E-102-C **SECOND FLOOR - POWER PLAN**

1/4" = 1'-0"

GRAPHIC SCALE (FEET)
1/4" = 1'-0" 0 2 4 8

NORTH

Stantec

Stantec Consulting Services Inc.
3 Columbia Circle Suite 6
Albany, NY 12203-5158
Tel: (518) 452-4358 / Fax: (518) 452-9234

www.stantec.com

Copyright Reserved

The Contractor shall verify and be responsible for all dimensions. DO NOT scale the drawing - any errors or omissions shall be reported to Stantec without delay.
The Copyrights to all designs and drawings are the property of Stantec. Reproduction or use for any purpose other than that authorized by Stantec is forbidden.

Client

ImmuCell

Lot 11 - Second Tee Business Park
1039 Riverside Street
Portland, Maine 04103

Consultants

GENERAL NOTES

1. SEE DRAWING E-000-C FOR GENERAL NOTES, ABBREVIATIONS, SYMBOLS AND FEEDER AND CIRCUIT SCHEDULES.

(#) KEYED NOTES

1. SEE ROOF PLAN FOR CONDUIT AND WIRING BETWEEN VFD CABINET AND MECHANICAL EQUIPMENT.
2. 120 V SIZE 0 MOTOR STARTER W/120-24VDC CONTROL TRANSFORMER, HAND-OFF-AUTO SWITCH AND REMOTE START CONTROLS.
3. PROVIDE STRUT SUPPORTS TO MOUNT ELECTRICAL PANELS / VFD'S IN THIS AREA. TYP.
4. IT ROOM EQUIPMENT BY OWNER.
5. FURNISH AND INSTALL POWER POLE FOR POWER AND DATA.
6. 480V - 3 POLE 1.5 HP RATED MAGNETIC MOTOR STARTER WITH 24 VDC CONTROL TRANSFORMER HAND OFF AUTO SWITCH AND REMOTE START CONTACTS.

Revision	By	Appd	DD.MM.YYYY
0 INTERIOR FIT OUT - ISSUED FOR CONSTRUCTION			08/19/2016

Issued	By	Appd	DD.MM.YYYY
PACKAGE C - INTERIOR FIT-OUT			**08.19.2016**
PACKAGE B - SUPERSTRUCTURE & SHELL			08.05.2016
PACKAGE A - FOUNDATIONS & BELOW SLAB			07.22.2016

Permit-Seal

STATE OF MAINE
Gerald Lipman
14071
LICENSED PROFESSIONAL ENGINEER
8/19/2016

Client/Project
IMMUCELL

Lot 11 - Second Tee Business Park
1039 Riverside Street
Portland, Maine 04103

Title
SECOND FLOOR - POWER PLAN

Project No. 191504176
Scale 1/4" = 1'-0"
Revision 0
Drawing No. **E-102-C**

ORIGINAL SHEET - ANSI E (34"x44")