ROOF SHEETING PLANE 1
PANEL TYPE = DLK (GALVALUME)
PANEL OVERHANG = 4 1/8"
FROM OUTER STEEL

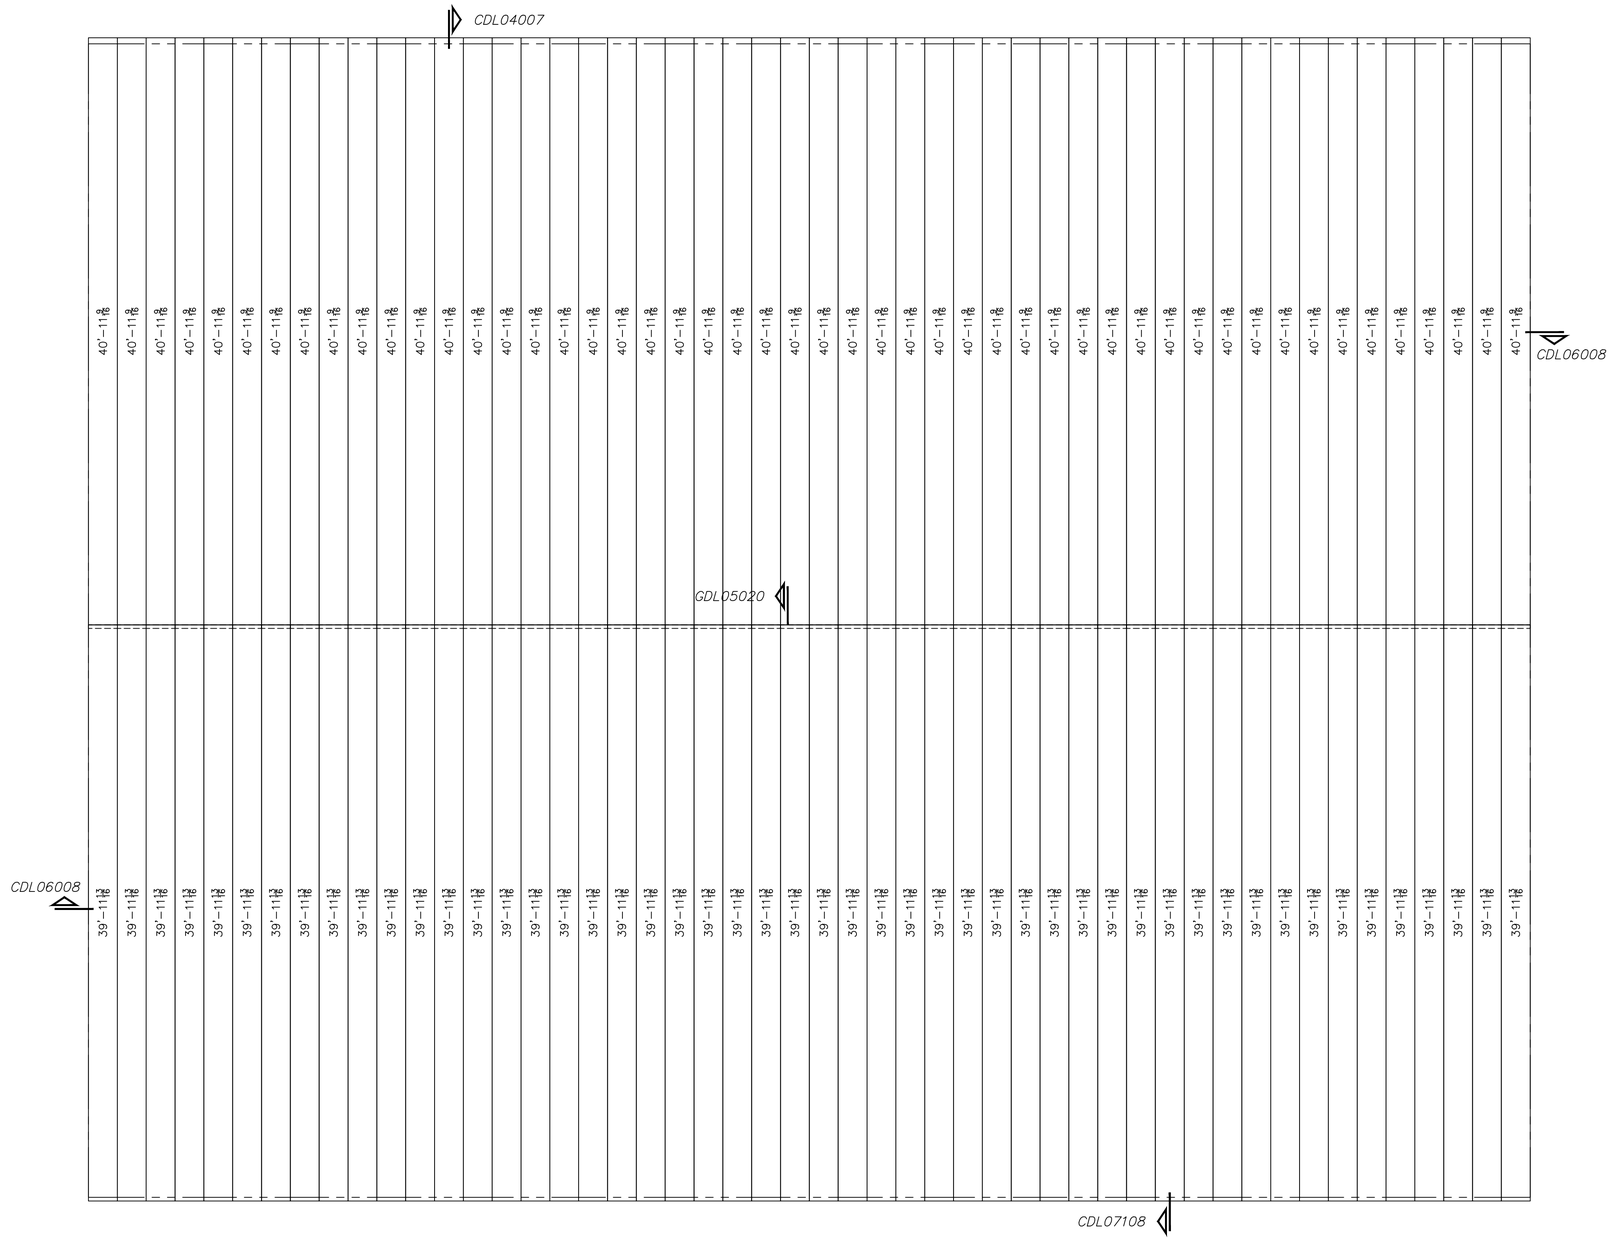


ROOF SHEETING PLAN

SWC
EWB KEY PLAN EWD
SWA (H.S.)

| Revision | Date | Description | By | Ck'd |
|---|---|---|---|---|
| | | | | |


STAR BUILDING SYSTEMS® AN NCI COMPANY
8600 SOUTH I-35 SERVICE RD. OKLAHOMA CITY, OK 73149 (405) 636-2010


Project Name & Location:
1039 RIVERSIDE LLC
PORTLAND, ME

Customer:
HARDYPOND CONSTRUCTION
PORTLAND, ME

Drawing Status:
☐ Preliminary Not For Construction
☐ For Approval Not For Construction
☐ For Construction Permit
☒ For Erector Installation

| | |
|---|---|
| Scale: | NOT TO SCALE |
| Drawn by: | TJK 3/6/17 |
| Checked by: | TJK 3/6/17 |
| Project Engineer: | JMB |
| Job Number: | 15-B-70493 |
| Sheet Number: | E3 of 11 |

The engineer whose seal appears hereon is an employee for the manufacturer for the materials described herein. Said seal or certification is limited to the products designed and manufactured by manufacturer only. The undersigned engineer is not the overall engineer of record for this project.

Phillip J. Johnson, P.E.
Maine P.E. 11018

DRST1E ENST2A

Mar 06, 2017

STATE OF MAINE
PHILLIP J. JOHNSON
No. 11018
LICENSED PROFESSIONAL ENGINEER