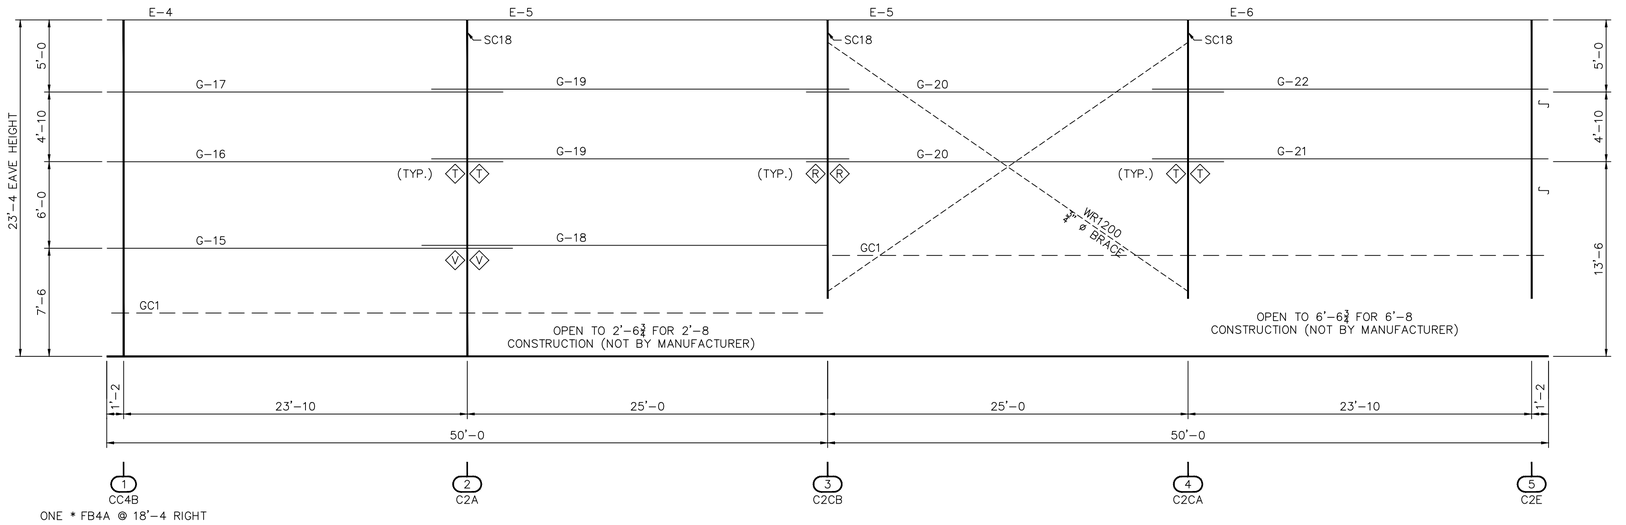

ONE * FB4A @ 18'-4 RIGHT

ELEVATION "SWA"

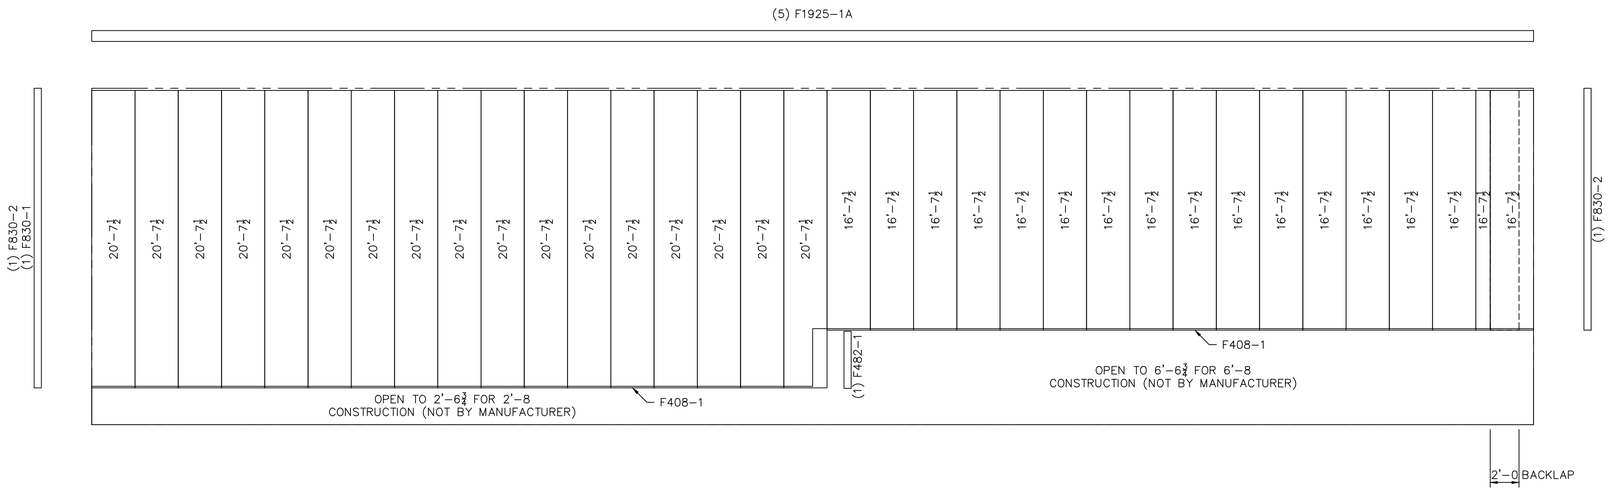

PBR WALL PANELS
PANEL COVERAGE = 3'-0
COLOR = ALMOND
PANEL PKG. REQ'D. = PBS-2
Field Cut Panel and Trim as required per Construction Details

WALL SHEETING ELEVATION "SWA"
BLDG "A"

ZEE SECTION LAP TABLE			
SYMBOL	LAP LENGTH	SYMBOL	LAP LENGTH
G	-0'-0 1/4"	T	2'-5 3/4"
S	0'-3 1/4"	V	3'-1 1/4"
R	1'-5 3/4"	REFER TO CF01122	

* DENOTES: PLATE AT FLANGE BRACE
CL190 AT 8" PURLINS/GIRTS
CL191 AT 10" PURLINS/GIRTS
CL192 AT 12" PURLINS/GIRTS

Revision	Date	Description	By	Ck'd

STAR BUILDING SYSTEMS® AN NCI COMPANY
8600 SOUTH I-35 SERVICE RD. OKLAHOMA CITY, OK 73149 (405) 636-2010

Project Name & Location:
1039 RIVERSIDE LLC
PORTLAND, ME

Customer:
HARDYPOND CONSTRUCTION
PORTLAND, ME

Drawing Status:
☐ Preliminary (Not For Construction)
☐ For Approval (Not For Construction)
☐ For Construction Permit
☒ For Erector Installation

Scale:	NOT TO SCALE
Drawn by:	TJK 3/6/17
Checked by:	TJK 3/6/17
Project Engineer:	JMB
Job Number:	15-B-70493
Sheet Number:	E4 of 11

The engineer whose seal appears hereon is an employee for the manufacturer for the materials described herein. Said seal or certification is limited to the products designed and manufactured by manufacturer only. The undersigned engineer is not the overall engineer of record for this project.

Phillip J. Johnson, P.E.
Maine P.E. 11018

DRSTIE ENST2A

Mar 06, 2017

STATE OF MAINE
PHILLIP J. JOHNSON
No. 11018
LICENSED PROFESSIONAL ENGINEER