OY/PROJECTS\XDS-V6-09-00 FRAME = Active/ENG/15-B-70493/ver01-jmbaker/Bldg-A/Drftg/x01L 2/27/17 14:05:13
OY/PROJECTS\XDS-V6-09-00 FB SET = Eng/15-B-70493/ver01-jmbaker/Bldg-A/DRFTG/x01L

GENERAL NOTES
FRAME CLEARANCES SHOWN ARE APPROXIMATE AND MAY VARY DUE TO CONDITIONS (DEFLECTION).

VERTICAL CLEARANCE DIMENSIONS ARE FROM FINISHED FLOOR REFERENCE ELEVATION.

* DENOTES: PLATE AT FLANGE BRACE
CL190 AT 8" PURLINS/GIRTS
CL191 AT 10" PURLINS/GIRTS
CL192 AT 12" PURLINS/GIRTS

APPROXIMATE MEMBER WEIGHTS	
PART MARK	WEIGHT
R1AA	1382
R1AB	633
CPP3A	357
C2A	516
C1A	454

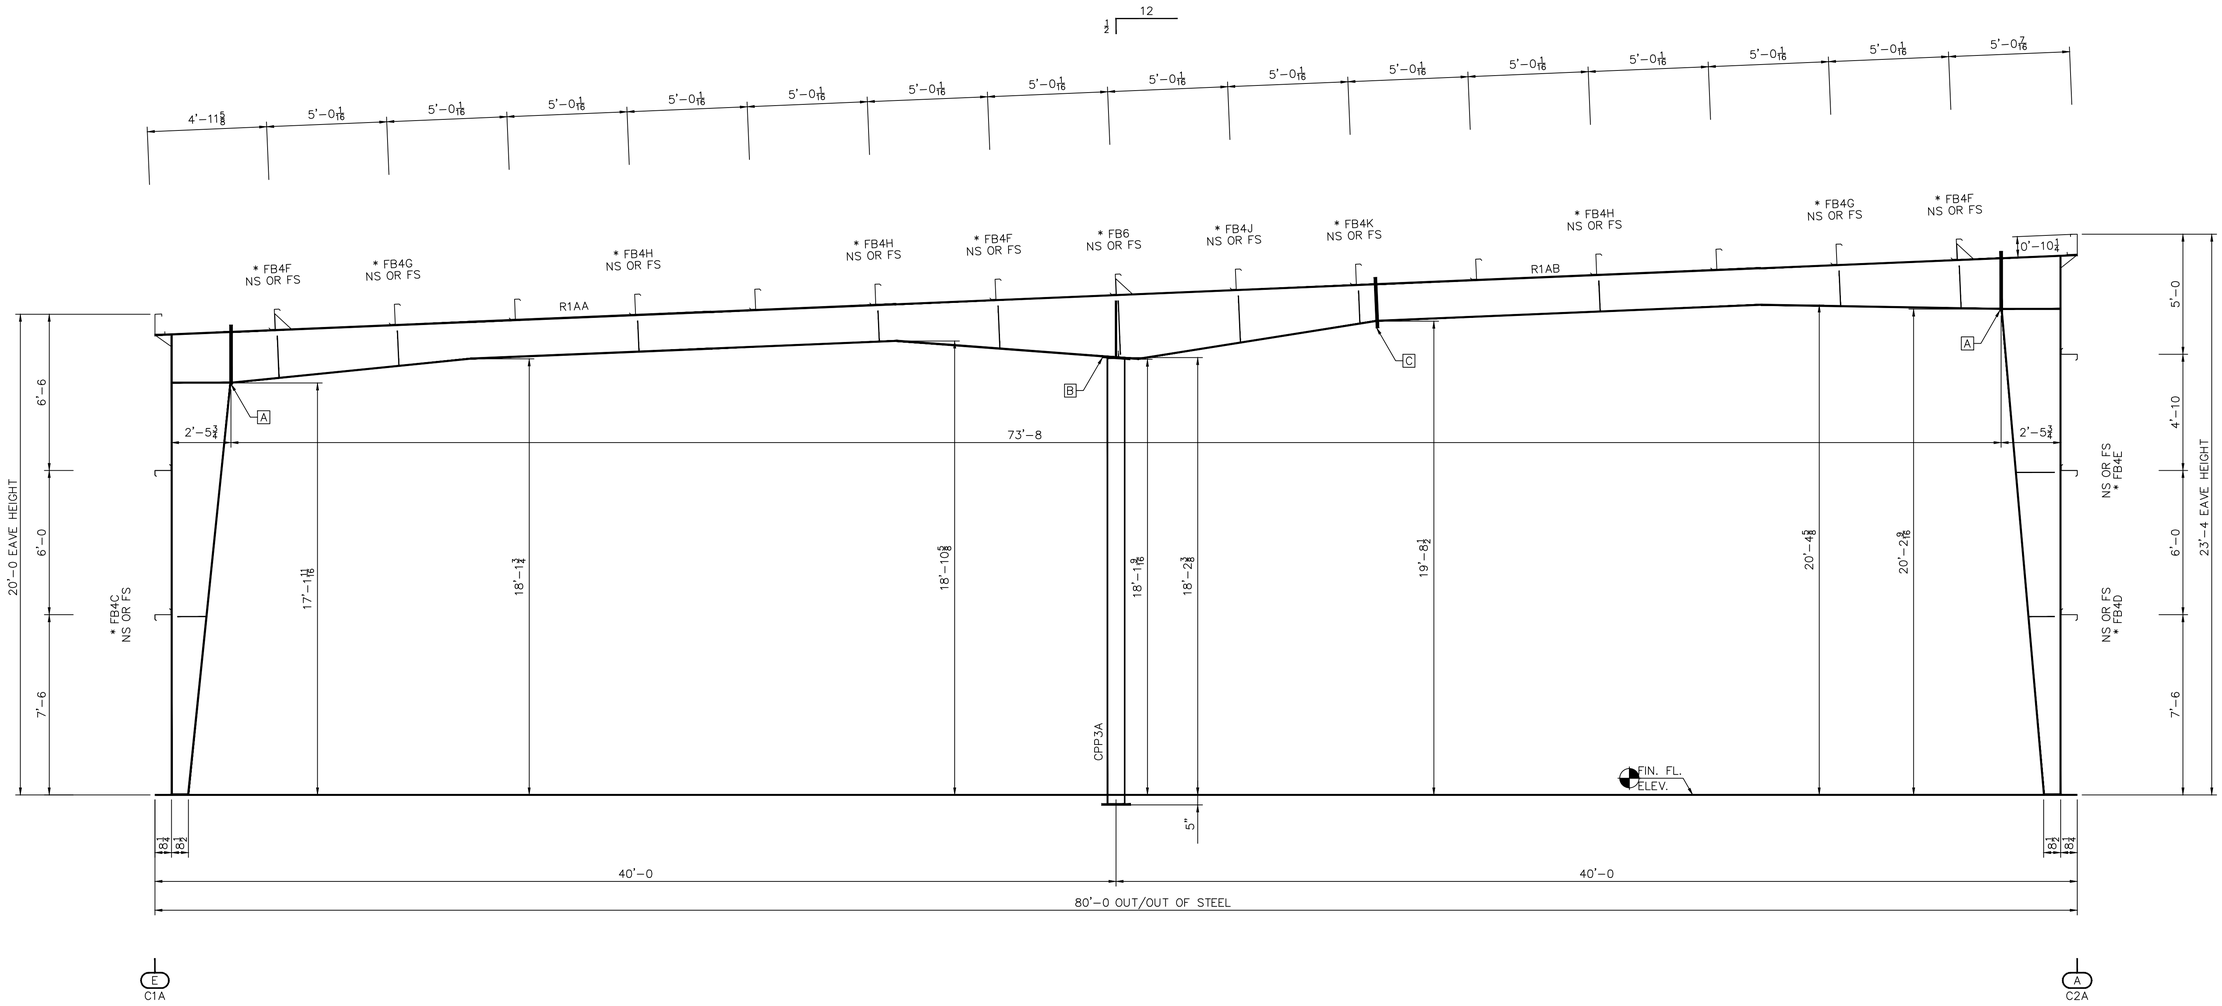

CROSS SECTION AT FRAME LINE "2"

SPLICE BOLT TABLE				
CONN.	QTY. SIZE	TYPE	HARDENED WASHERS	BEVELED WASHERS
A	(6) 3/4 X 2"	A325 B&N	0	0
B	(4) 1/2 X 1 3/4	A325 B&N	4	0
C	(8) 3/4 X 2"	A325 B&N	0	0

Revision	Date	Description	By	Ck'd

STAR BUILDING SYSTEMS® AN NCI COMPANY
8600 SOUTH I-35 SERVICE RD.
OKLAHOMA CITY, OK 73149
(405) 636-2010

Customer: HARDYPOND CONSTRUCTION
PORTLAND, ME

Project Name & Location:
1039 RIVERSIDE LLC
PORTLAND, ME

Drawing Status:
☐ Preliminary (Not For Construction)
☐ For Approval (Not For Construction)
☐ For Construction Permit
☒ For Erector Installation

Scale: NOT TO SCALE
Drawn by: TJK 3/6/17
Checked by: TJK 3/6/17
Project Engineer: JMB
Job Number: 15-B-70493
Sheet Number: E8 of 11

The engineer whose seal appears hereon is an employee for the manufacturer for the materials described herein. Said seal or certification is limited to the products designed and manufactured by manufacturer only. The undersigned engineer is not the overall engineer of record for this project.

Phillip J. Johnson, P.E.
Maine P.E. 11018
DRSTIE ENST2A

Mar 06, 2017

STATE OF MAINE
PHILLIP J. JOHNSON
No. 11018
LICENSED
PROFESSIONAL ENGINEER