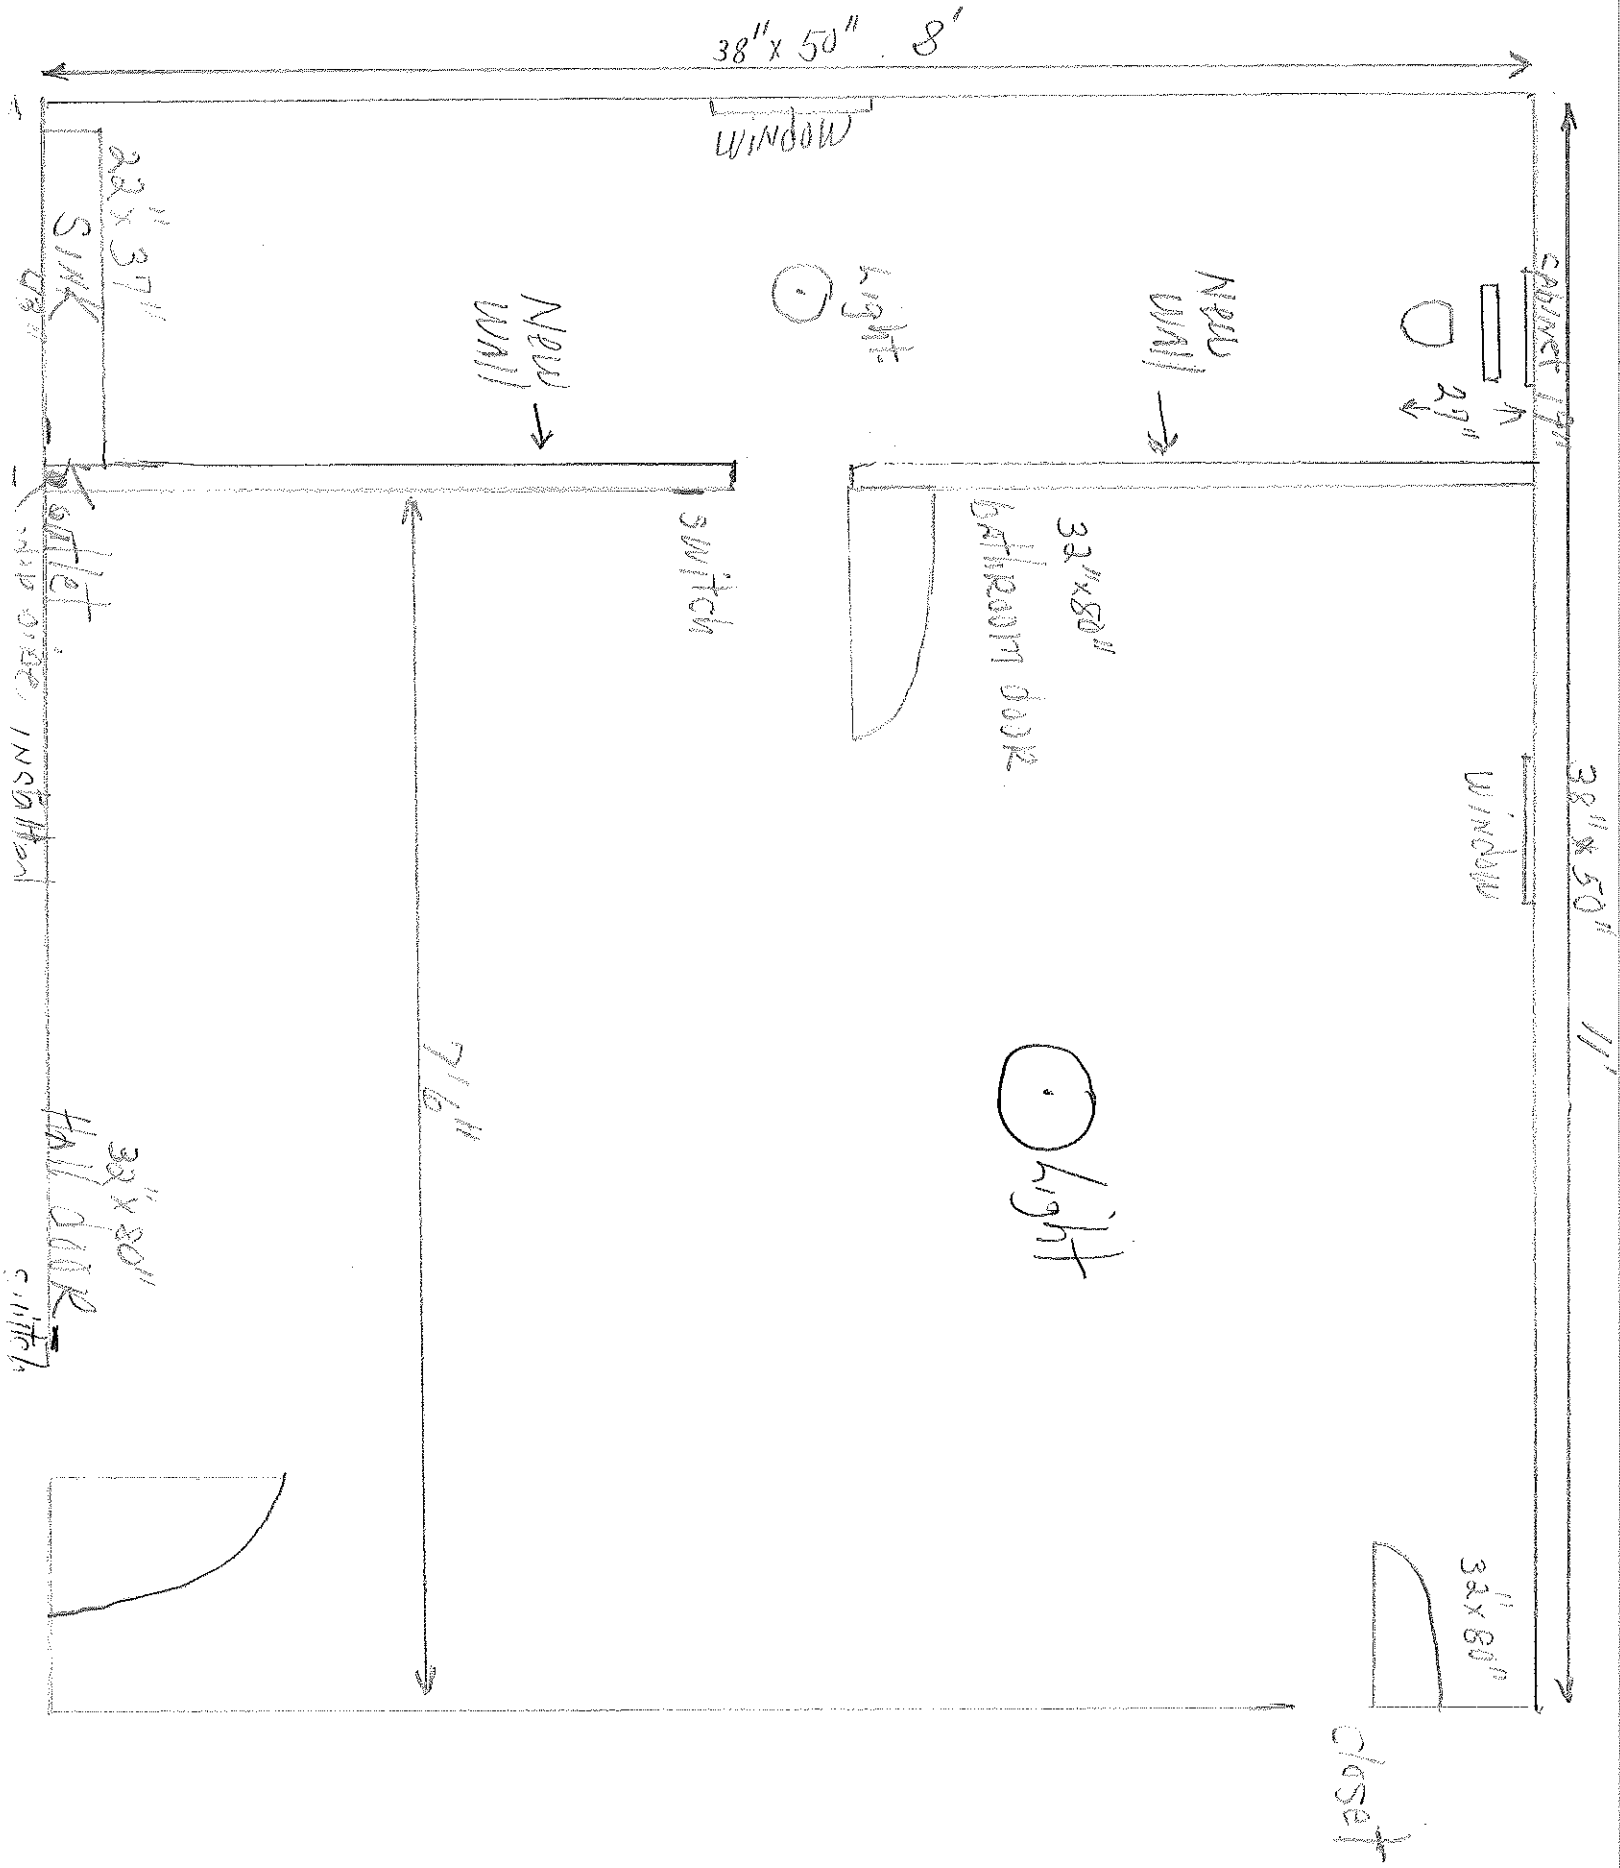# Addition - Half Bath