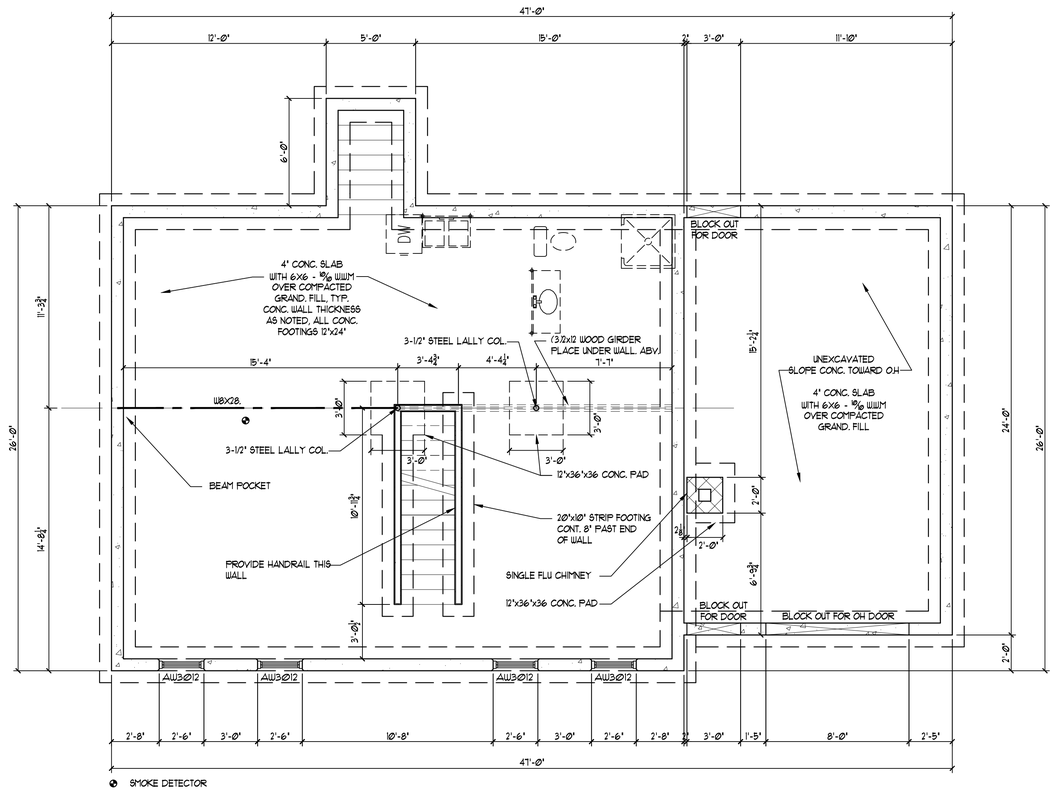

SMOKE DETECTOR

BASEMENT FLOOR PLAN

SCALE: 1/4"=1'-0"

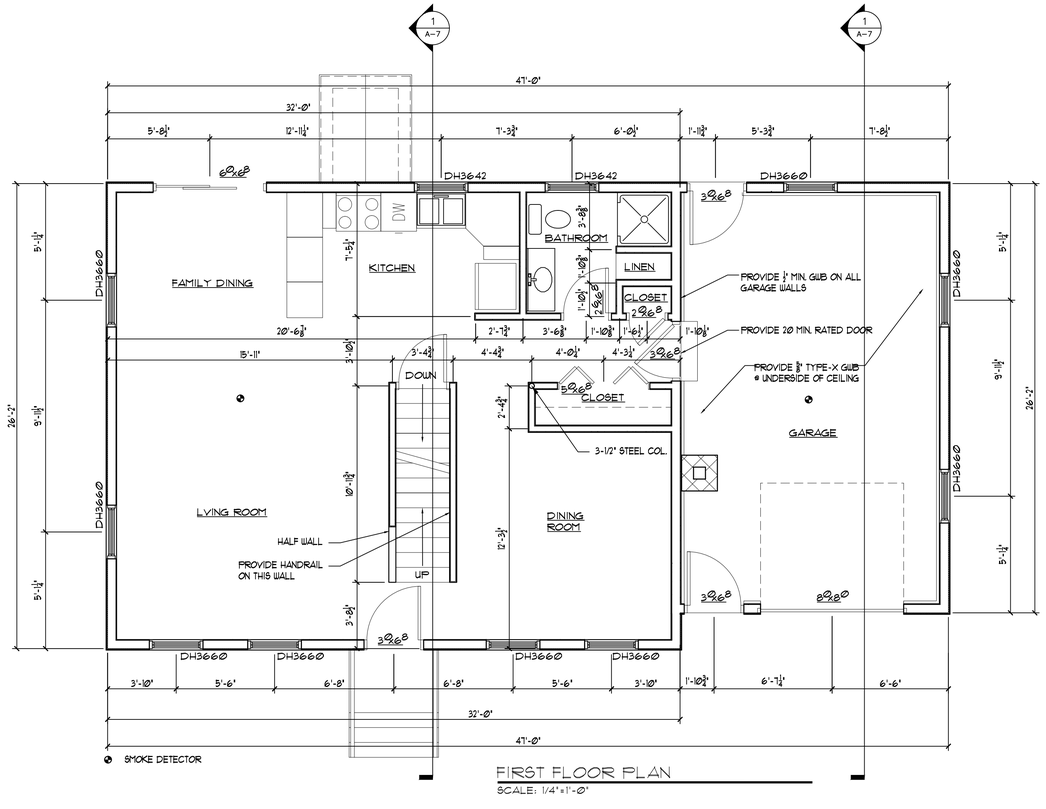

SMOKE DETECTOR

FIRST FLOOR PLAN

SCALE: 1/4"=1'-0"

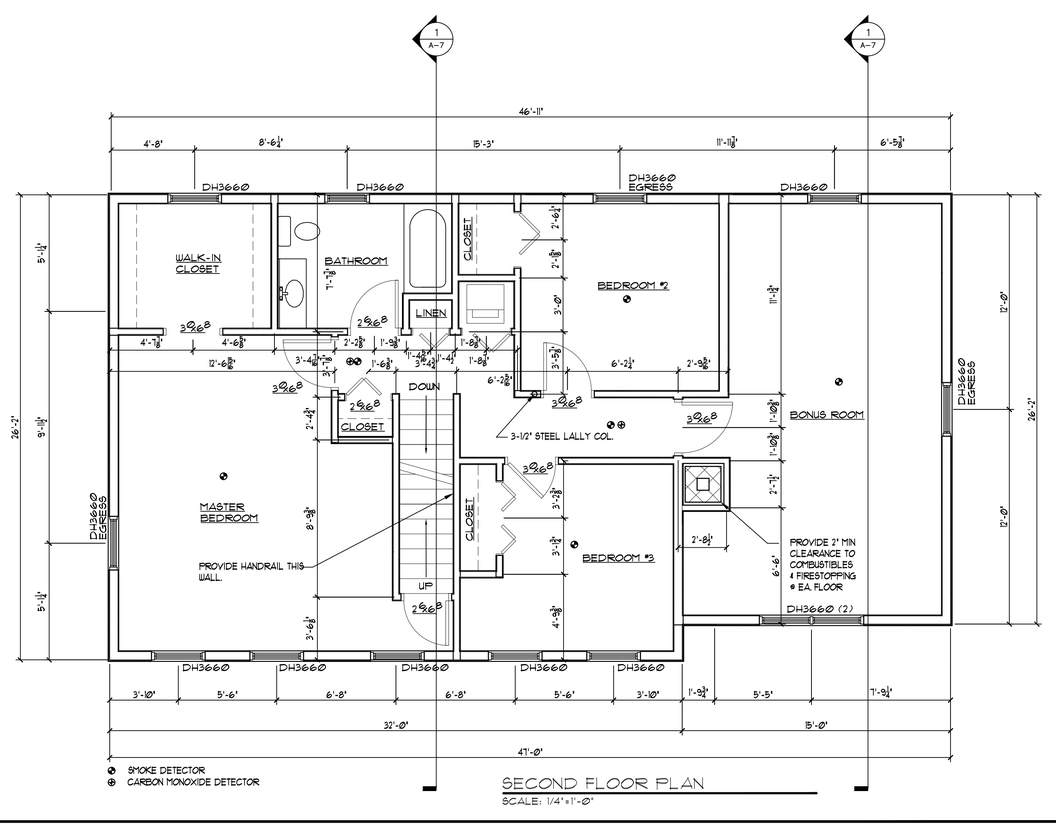

SMOKE DETECTOR
CARBON MONOXIDE DETECTOR

SECOND FLOOR PLAN

SCALE: 1/4"=1'-0"

NOTE:

THIS DRAWING IS PROVIDED FOR INFORMATIONAL PURPOSES ONLY. IF USED FOR CONSTRUCTION, THE CONTRACTOR ASSUMES ALL RESPONSIBILITY FOR LOCAL CODE COMPLIANCE. ALL DRAWINGS, PLANS, SKETCHES ETC. ARE PROVIDED TO OUR CLIENTS BASED UPON INFORMATION PROVIDED BY THE CLIENT AND DRAWN IN ACCORDANCE WITH COMMON BUILDING PRACTICES AND LOCAL CODES. NONE OF THE EMPLOYEES OF FMC CADD DRAFTING SERVICES, INC ARE REGISTERED ARCHITECTS, ENGINEERS OR LAND SURVEYORS. ALL DIMENSIONS AND SPECIFICATIONS SHOULD BE VERIFIED BY CLIENT AND/OR CONTRACTOR BEFORE ACTUAL CONSTRUCTION BEGINS. IF DIMENSIONS AND SPECIFICATIONS ARE NOT VERIFIED BY CLIENT AND/OR CONTRACTOR BEFORE ACTUAL CONSTRUCTION BEGINS FMC CADD DRAFTING SERVICES, INC. WILL BE HELD HARMLESS FMC CADD DRAFTING SERVICES, INC. ASSUMES NO LIABILITY FOR CHANGES AND/OR REVISIONS MADE TO PLANS BY CLIENT AND/OR CONTRACTOR.

PROPERTY OF

FMC CADD Engineering Resource Center
75 Bishop St.
Portland, Maine 04103
207-878-8511 Fax 207-878-8515
E-Mail fmc@fmccadd.com

KING RESIDENCE

DEDHAM STREET, PORTLAND, ME

FLOOR PLANS

3.	
2.	
1.	
REVS:	
CODE:	IRC 2003
TOWN:	PORTLAND
DATE:	05-07-10
SCALE:	AS NOTED
DESIGNED:	JJO
DRAWN:	JJO
TITLE:	FLOOR PLANS
FILE:	
SHEET:	A-1