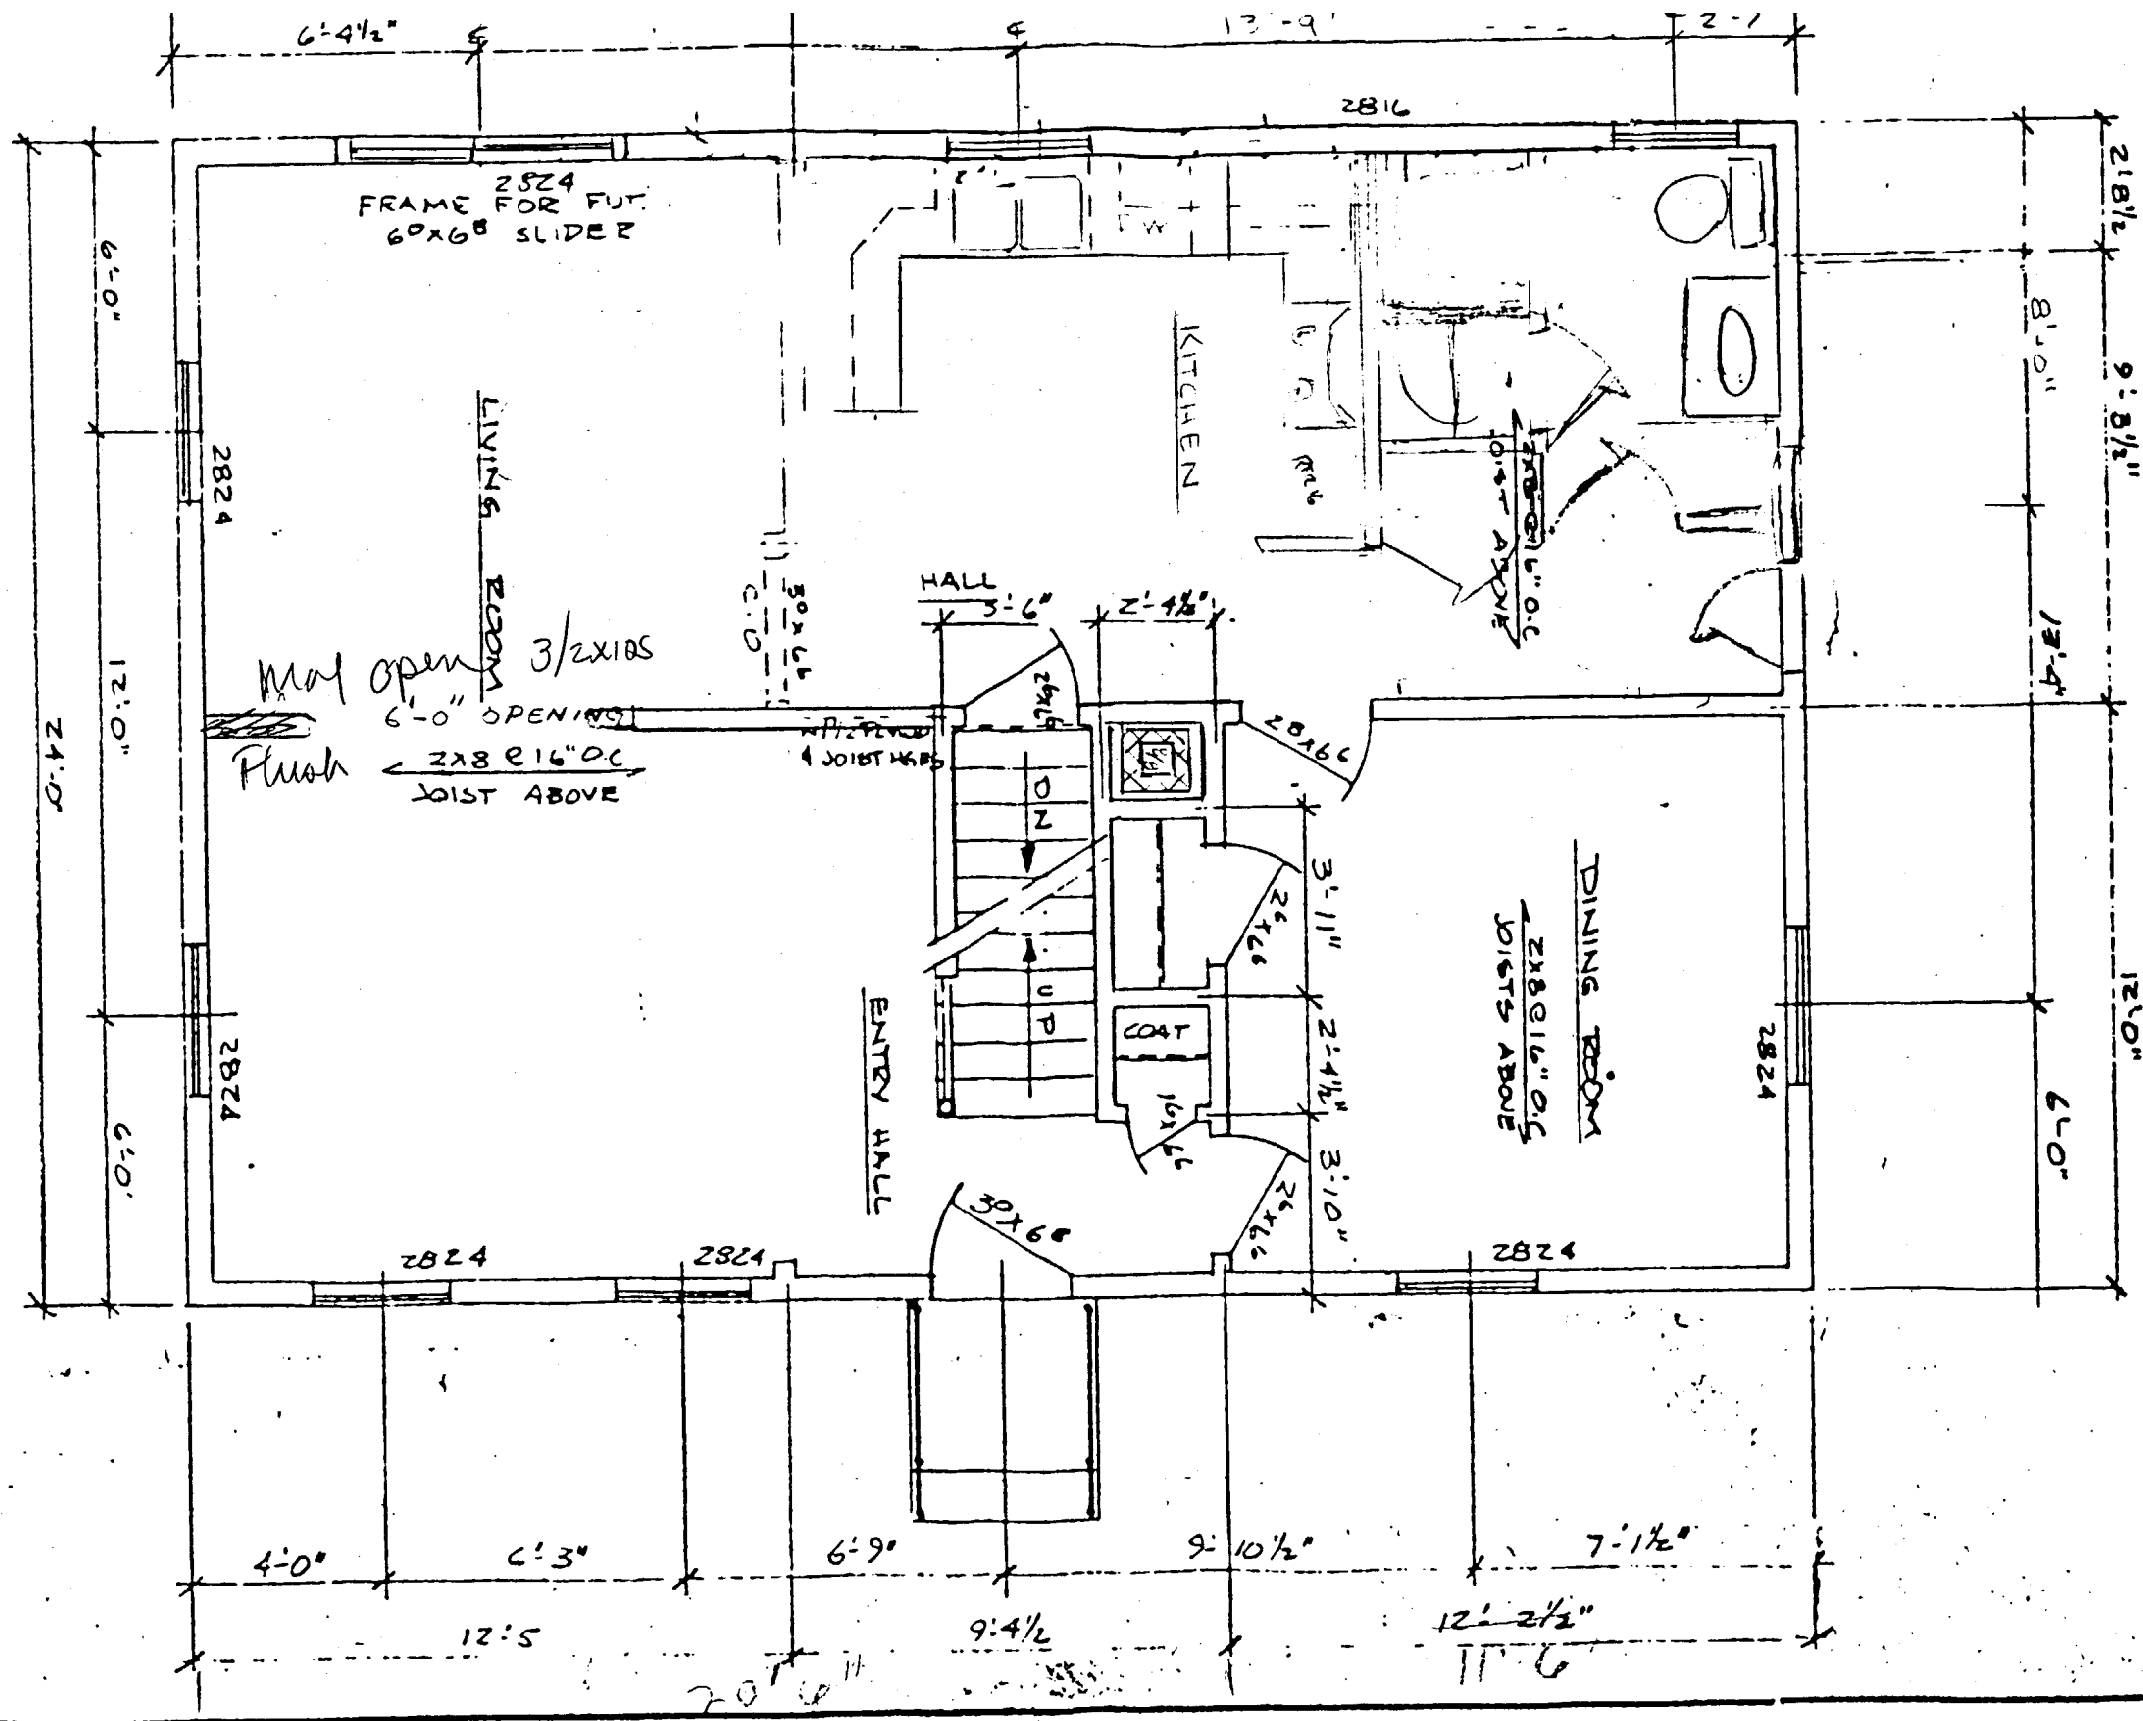

FIRST FLOOR PLAN

Katherine Greco

DOWS DOUBLE HUNG
ES & DRYERS TO THE

336 K 013

Date	SEP 13 1990	24x34 Cape w/Dormer For Lot [redacted] Farms [redacted] & Jase Const. So. Portland ∞ Maine	DIVERSE DRAFTING & DESIGN ASSOCIATES, INC Windham ∞ Maine
Scale	1/4" = 1'-0"		
Drawn	R ERSKINE		
Job	0990-01		

REVISIONS | BY