200 Double-hung (Wood Sized)

ROUGH OPENING	22"	26"	30"	32"	34"	38"	40"	42"	46"
UNIT SIZE	21 1/2"	25 1/2"	29 1/2"	31 1/2"	33 1/2"	37 1/2"	39 1/2"	41 1/2"	45 1/2"
SASH OPENING	17 3/4"	21 3/4"	25 3/4"	27 3/4"	29 3/4"	33 3/4"	35 3/4"	37 3/4"	41 3/4"

57" / 56 1/2" / 23 1/2"	1846W	2046W	2446W	2646W	2846W	3046W	3246W	3446W	3846W
61" / 60 1/2" / 25 1/2"	18410W	20410W	24410W	26410W	28410W	30410W	32410W	34410W	38410W
65" / 64 1/2" / 27 1/2"	1852W	2052W	2452W	2652W	2852W	3052W	3252W	3452W	3852W
69" / 68 1/2" / 29 1/2"	1856W	2056W	2456W	2656W	2856W	3056W	3256W	3456W	3856W
77" / 76 1/2" / 33 1/2"	1862W	2062W	2462W	2662W	2862W	3062W	3262W	3462W	3862W

EGRESS

WINDOW LIST

CALL NUMBER	RO	TYPE
3041010	38X61	D HUNG.
2040	24X48	D HUNG ← TEMP GLASS
2036	24X42	CASEMENT
		LOW E GLASS 100% VINYL FRAME
		ENERGY STAR RATED

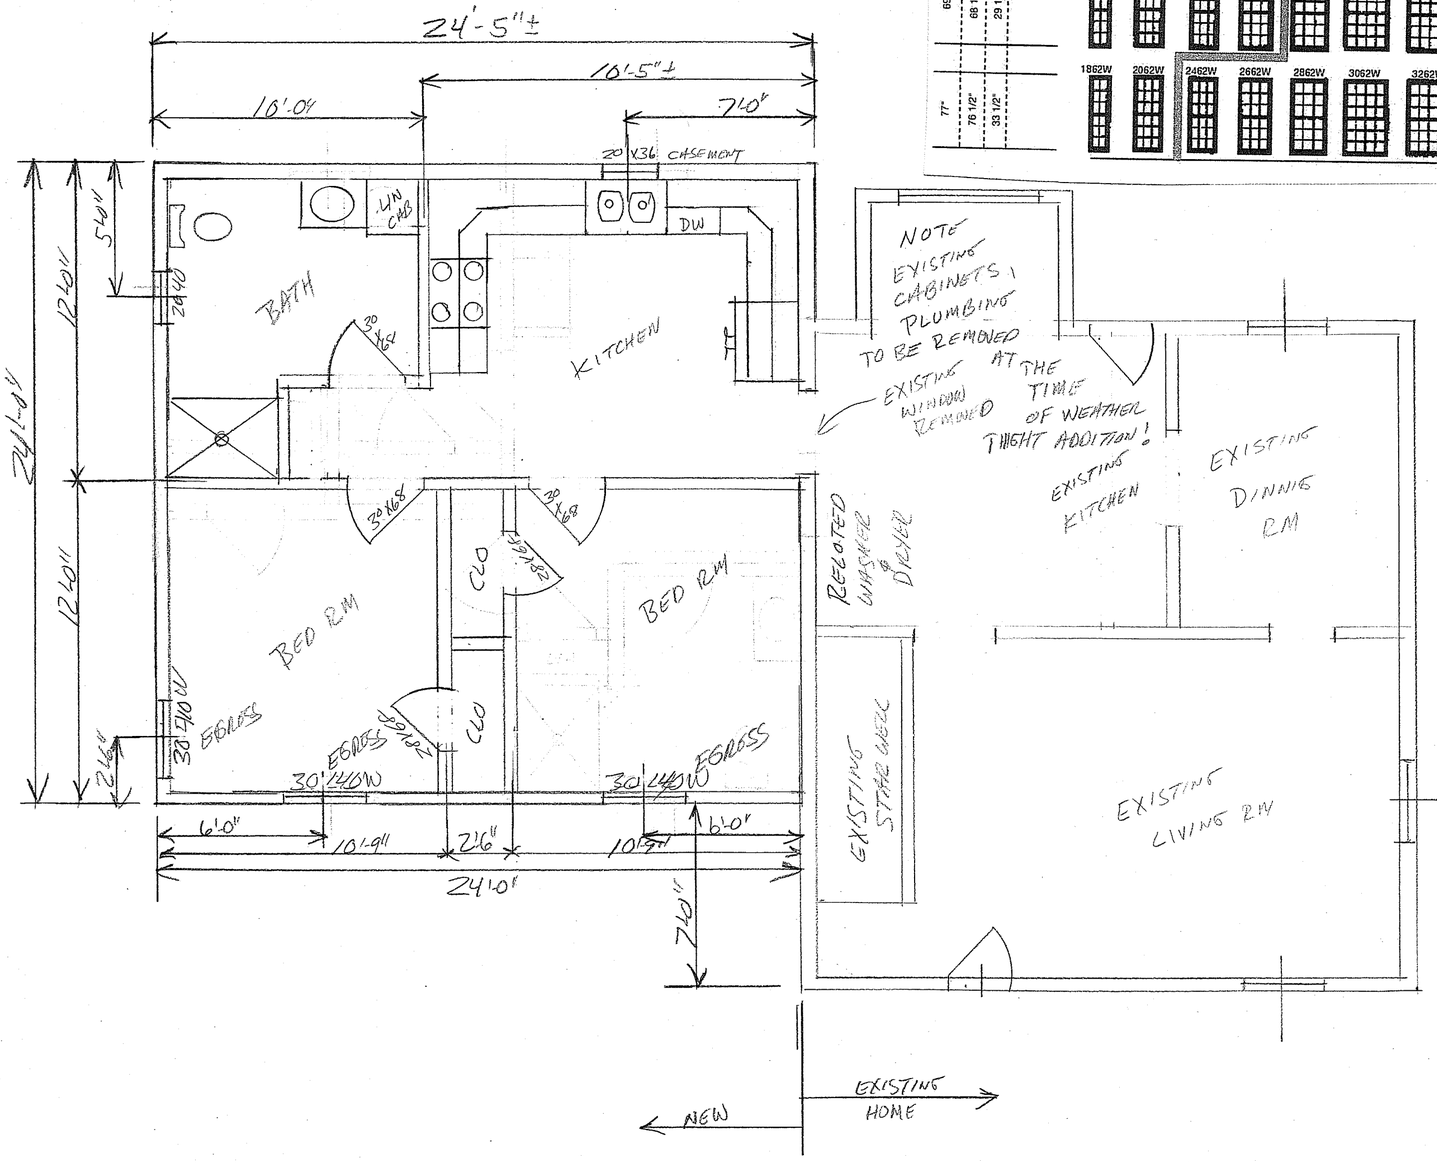

NOTE ALL BEDROOMS WILL HAVE SMOKE DECTORTORS AND ONE CO2 & SMOKE DECTORTOR PER FLOOR AS REQUIRED BY CODE

ADDED KITCHEN NOTES

A-2 REVISED

FLOOR PLAN EXISTING & NEW ADDITION

SCALE: 1/4"=1'-0"	APPROVED BY:	DRAWN BY GWN
DATE: 1-30-14		REVISED 2-26-14

29 NEWTON ST PORTLAND

SHEET 2 OF 5 | DRAWING NUMBER 2014-02

18 X 24 PRINTED ON NO. 1000H CLEARPRINT ®