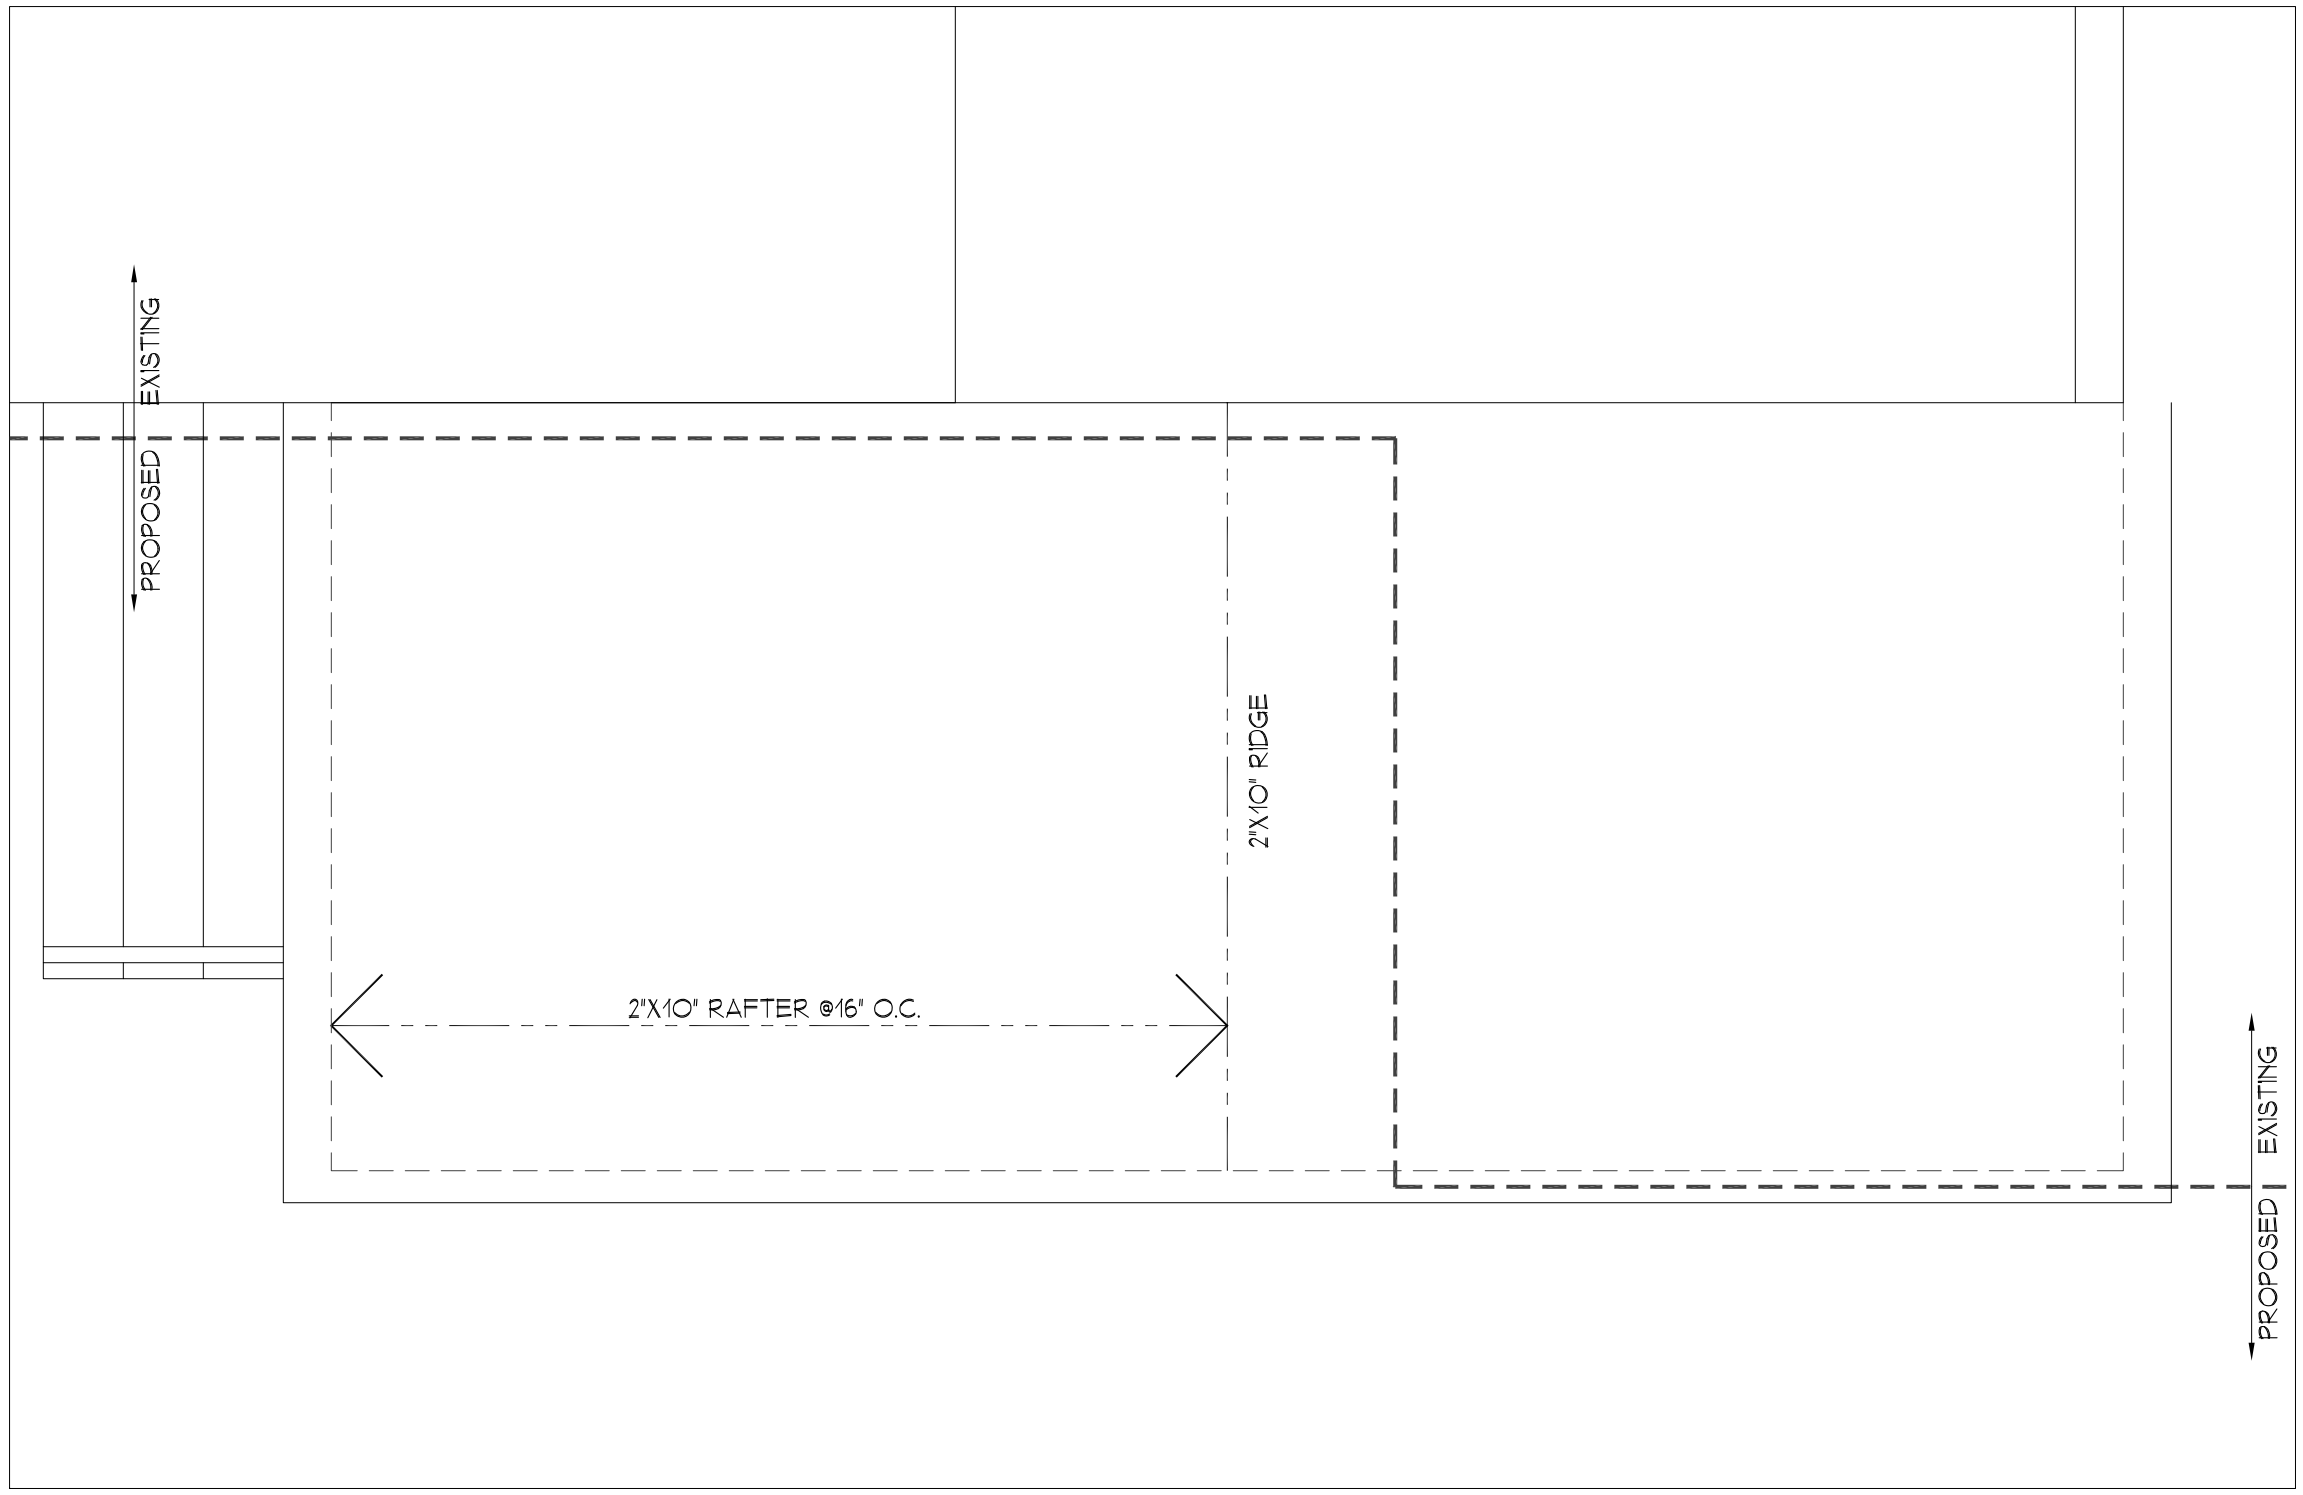

4 ROOF PLAN
SCALE: 1/2"= 1'-0"
COORDINATE STRUCTURE WILL LVL SIZING

NOTE:
VERIFY WINDOW AND COORDINATE ADDITION AND ROOF PRIOR TO FOUNDATION

ROOF CONSTRUCTION:
ASPHALT SHINGLES OVER #15 FELT PAPER OVER ⅝" EXTERIOR PLYWOOD OVER 2X10 RAFTERS @ 16" OC - W/ 7" SPRAY FOAM INSULATION. FRAME RAFTERS OFF 2X PLATE W/2X8 COLLAR TIES @ 16" OC

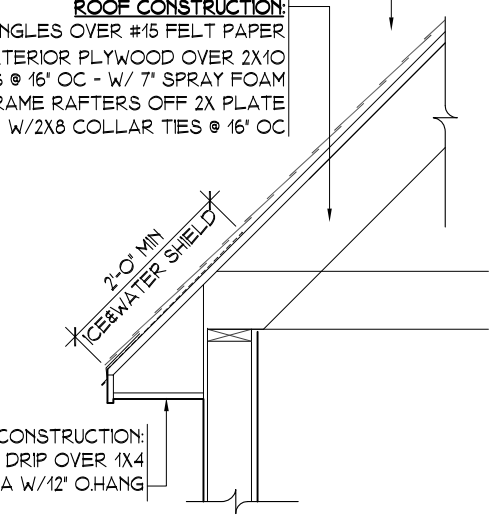

C ROOF & SOFFIT DETAIL
SCALE - ½" = 1'-0"
NOTES:
-INSULATION TO ACHIEVE FULL HEIGHT AT SILL
-SPRAY FOAM ALL PENETRATIONS