


## PROPOSED FLOOR PLAN

SCALE: 1/4" = 1'-0"

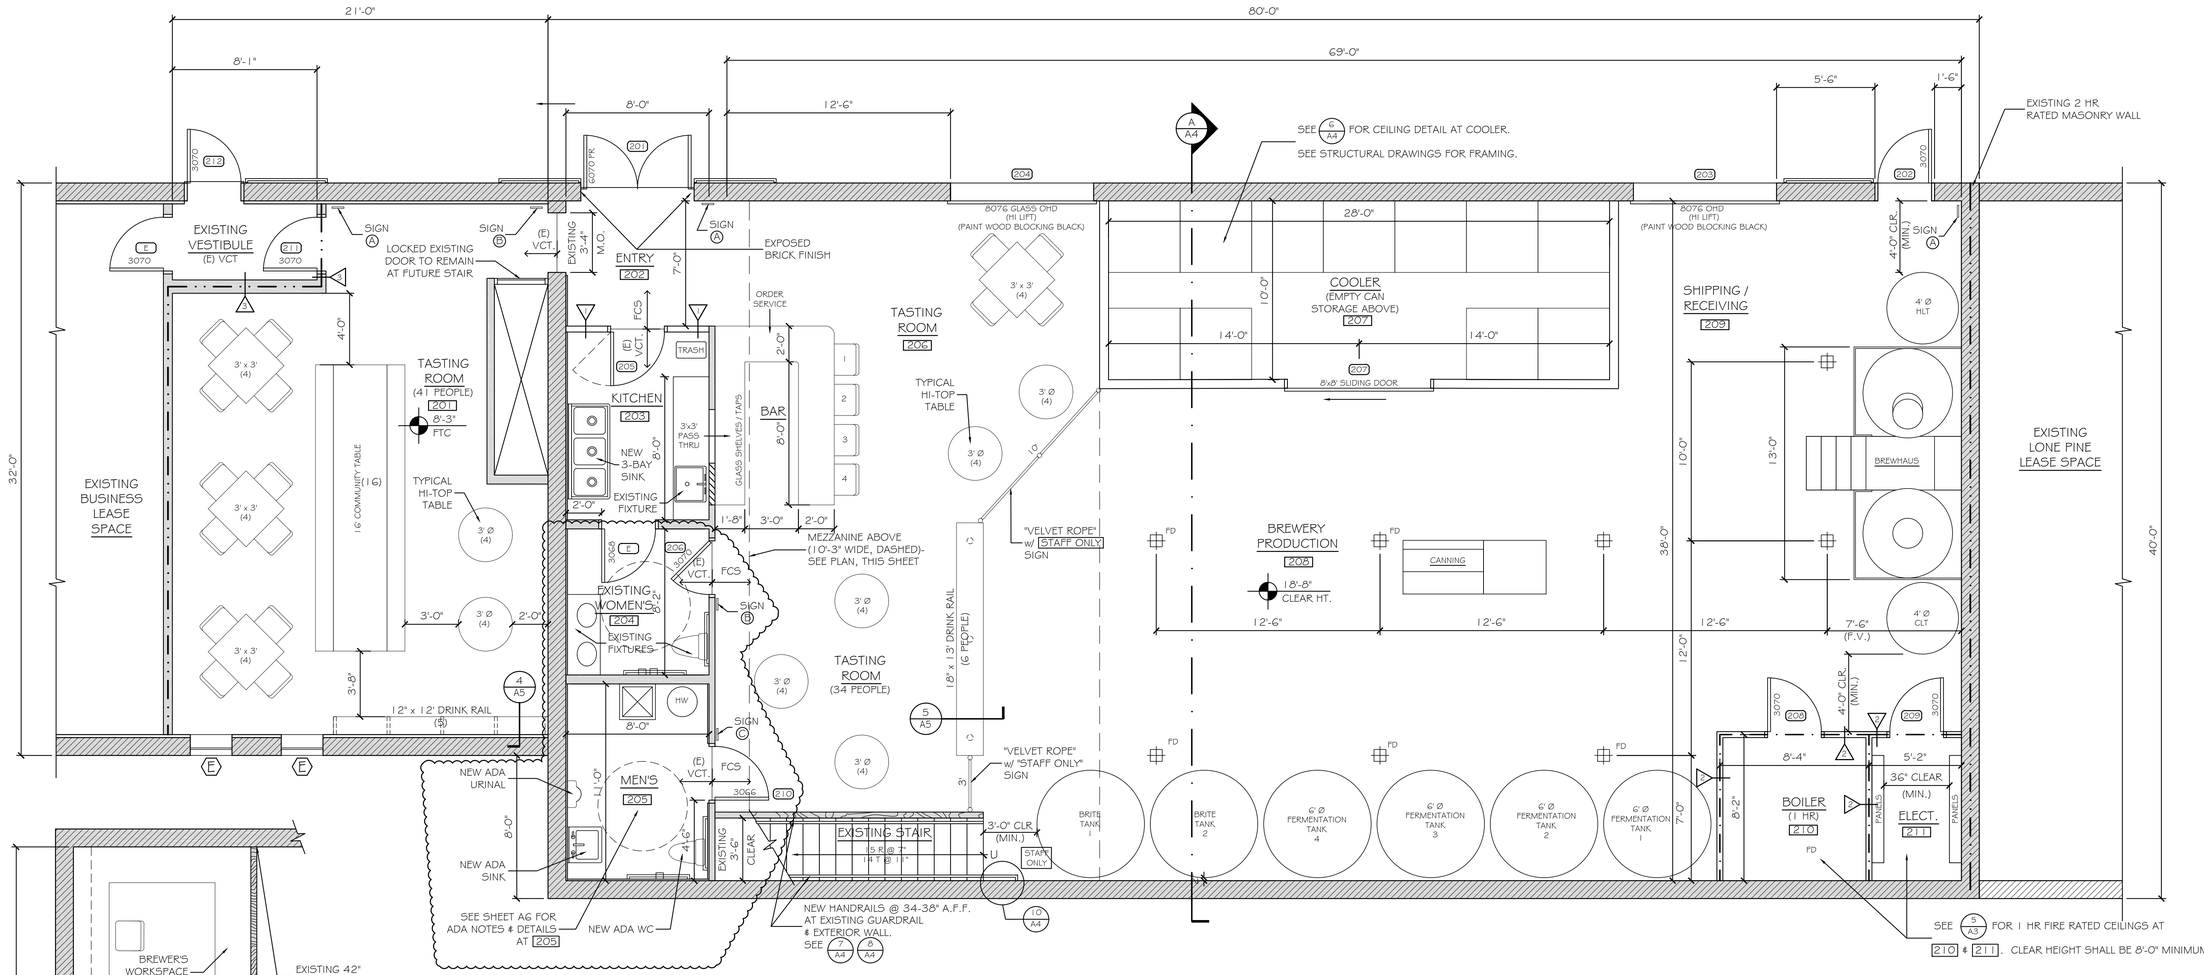


## MEZZANINE PLAN

SCALE: 1/4" = 1'-0"

## GENERAL NOTES

1. REFER TO STRUCTURAL DRAWINGS BY ASSOCIATED DESIGN PARTNERS, INC. FOR ADDITIONAL INFORMATION REGARDING FLOOR STRUCTURE.
2. REFER TO TIGRO DRAWINGS AND SPECIFICATION FOR BREWERY EQUIPMENT.
3. G.C. SHALL COORDINATE ALL DESIGN-BUILD MEP, LIFE SAFETY AND OTHER TRADES INTO THE WORK.
4. FIELD VERIFY LOCATION OF ALL FLOOR DRAINS WITH PRECAST CONCRETE TEE LAYOUT PRIOR TO CORE DRILLING. DRAINS SHALL BE LOCATED BETWEEN DEEP T'S @ CENTER OF EACH SECTION. SEE 6/A4
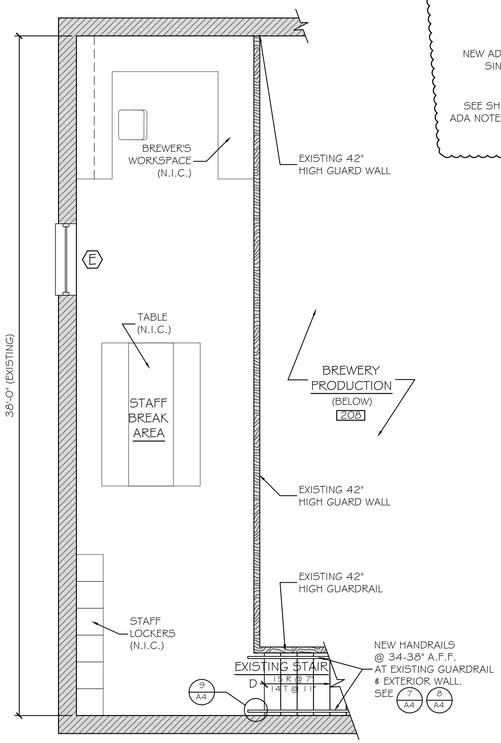
## WALL TYPES

- EXISTING MASONRY
- EXISTING PARTITION
- EXISTING LOW WALL
- NEW PARTITION
- ONE HOUR FIRE RATING

## PARTITION LEGEND

| TAG | DETAIL |
|---|---|
| 1 | 1/A3 |
| 2 | 2/A3 |
| 3 | 3/A3 |
| | |

## SIGN LEGEND

| TAG | DETAIL |
|---|---|
| A | 1/A5 |
| B | 2/A5 |
| C | 2/A5 |

GRANT HAYS ASSOCIATES
ARCHITECTURE & INTERIOR DESIGN
P.O. BOX 6179 FALMOUTH MAINE 04105
207.871.5900 www.granthays.com

SEAL

LICENSED ARCHITECT
MICHAEL F. HAYS
No. 1724
STATE OF MAINE

Michael F. Hays

REVISIONS

25 APR 2017

DRAWING NAME

GOODFIRE BREWING COMPANY
219 ANDERSON STREET
PORTLAND, MAINE 04102

SHEET

PROPOSED FLOOR PLAN

DATE 13 FEB 2017
SCALE A/ NOTED
DRAWN MFH/mgk
JOB NO. 161001
SHEET A-2

COPYRIGHT
REPRODUCTION OR RELEASE OF THIS DOCUMENT WITHOUT WRITTEN PERMISSION FROM GRANT HAYS ASSOCIATES IS PROHIBITED.