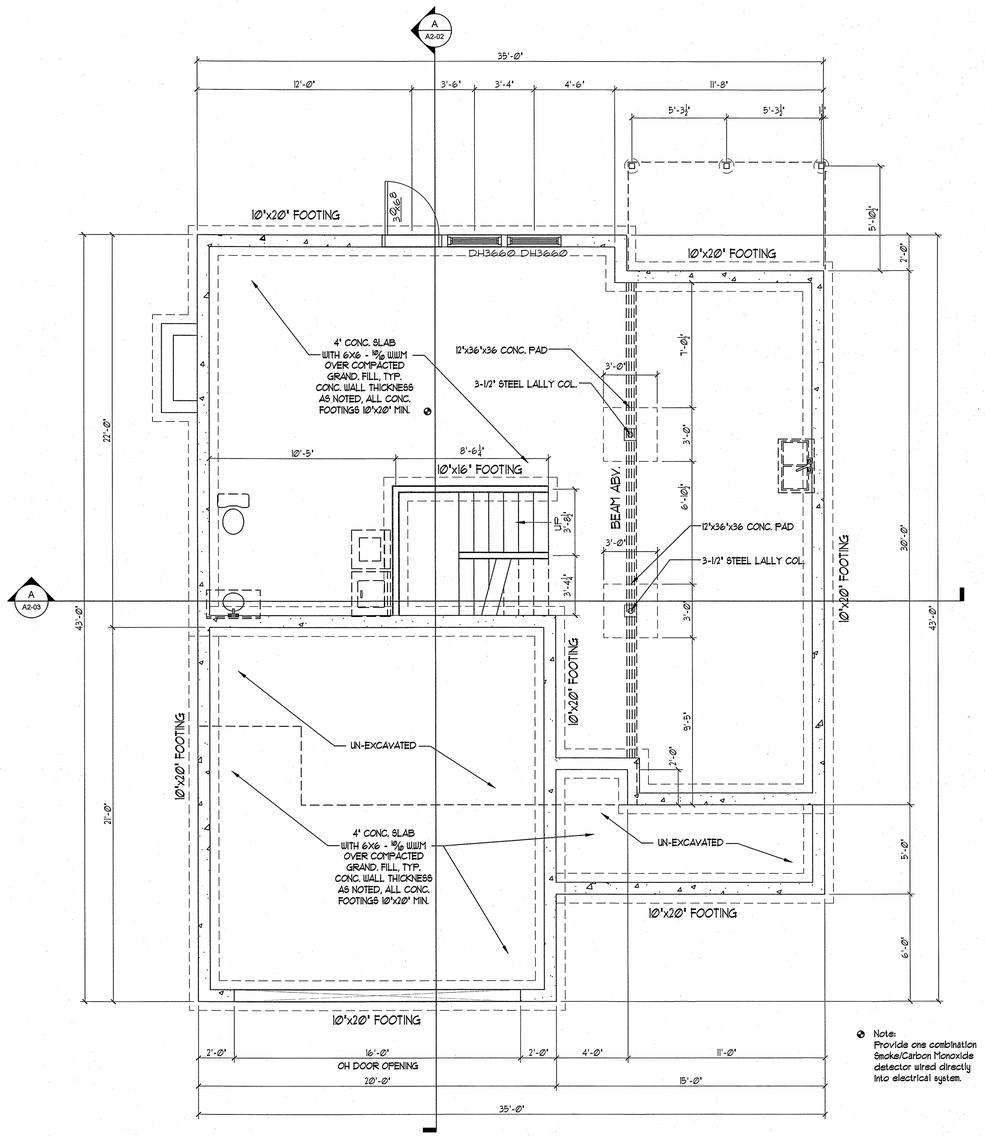

1 BASEMENT FLOOR PLAN

Scale: 1/4" = 1'-0"

0 2' 4' 8'

SCALE: 1/4" = 1'-0"

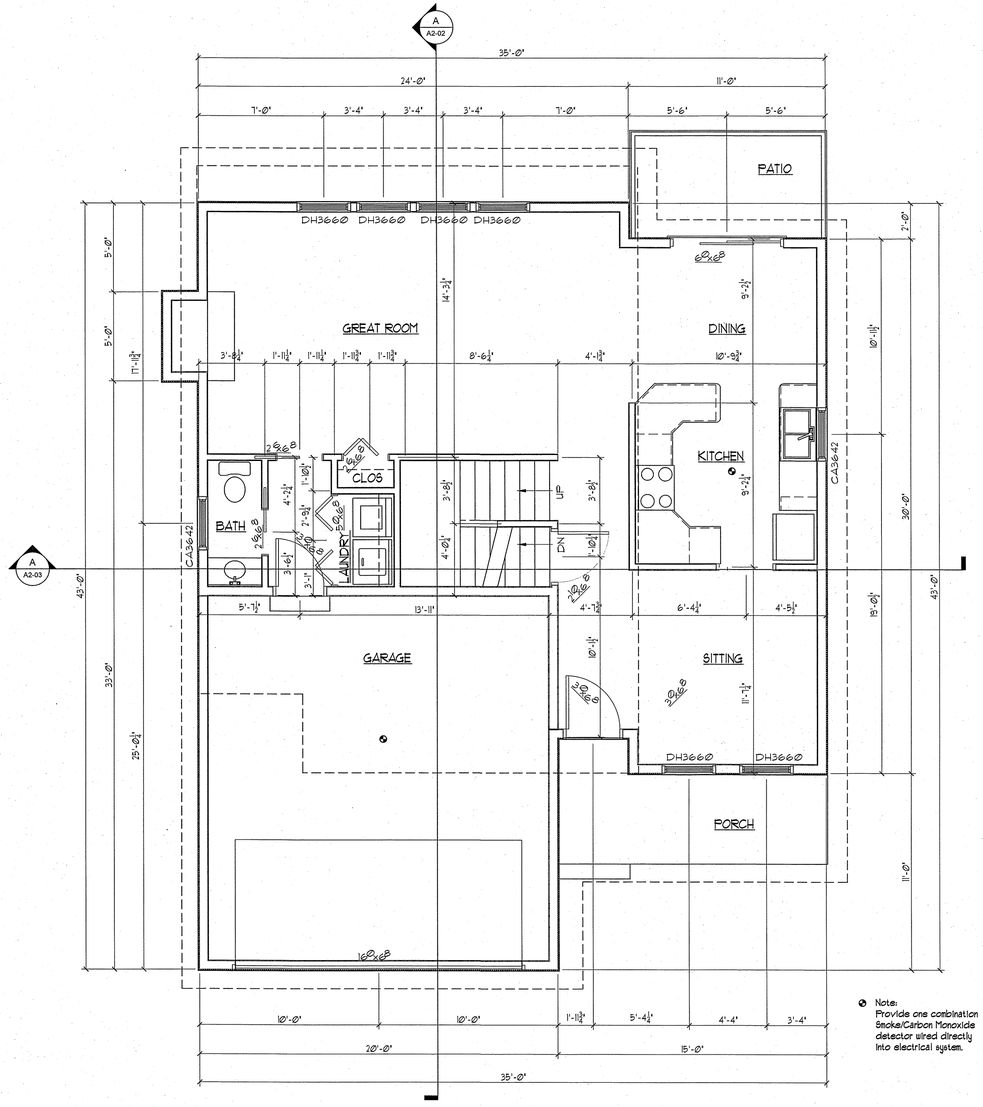

2 FIRST FLOOT PLAN

Scale: 1/4" = 1'-0"

0 2' 4' 8'

SCALE: 1/4" = 1'-0"

STATE OF MAINE
ERIC N. GRONDAHL
No. 3328
LICENSED
PROFESSIONAL ENGINEER
10-2-17

1. Contractor/owner responsible for securing all necessary permits.
2. Contractor/owner will Comply with all applicable codes and ordinances.
3. Contractor/owner to verify all site grades and dimensions.

PROPERTY OF

Cad-de-Tech
235 Riverside Industrial Parkway
Portland, ME 04102

THE CONTRACTOR/OWNER ASSUMES ALL RESPONSIBILITY FOR CONSTRUCTION METHODS.
ALL DRAWINGS, PLANS, SKETCHES ETC. ARE PROVIDED TO OUR CLIENTS FOR THEIR USE ONLY AND ARE THE PROPERTY OF CAD-DE-TECH AND SHALL NOT BE REPRODUCED WITHOUT PERMISSION.
ALL DESIGN AND DRAWINGS ARE IN ACCORDANCE WITH COMMON BUILDING PRACTICES AND CODES. ALL CONSTRUCTION SHALL BE PERFORMED BY LICENSED CONTRACTORS WHO ARE REGISTERED ARCHITECTS, ENGINEERS OR LAND SURVEYORS WHERE REQUIRED BY LAW. ALL DIMENSIONS SHOULD BE VERIFIED BY CLIENT AND/OR CONTRACTOR BEFORE ACTUAL CONSTRUCTION
ALL DESIGN AND DRAWINGS ARE IN ACCORDANCE WITH COMMON BUILDING PRACTICES AND CODES. ALL DIMENSIONS SHOULD BE VERIFIED BY CLIENT AND/OR CONTRACTOR BEFORE ACTUAL CONSTRUCTION
CAD-DE-TECH ASSUMES NO LIABILITY FOR CHANGES
CAD ASSUMES NO LIABILITY FOR CHANGES
AND/OR REVISIONS MADE TO PLANS BY CLIENT AND/OR CONTRACTOR.

New Residence

Ruby Lane
Portland, ME

BY	NO	REMARKS	DATE
JJO	A	Issued for Permit	06-27-13

CODE:	IRC 2009
TOWN:	Portland
DATE:	06-27-13
SCALE:	As Noted
DRAWN:	JJO
TITLE:	BASEMENT & FIRST FLOOR PLANS
FILE:	
SHEET:	A1-01