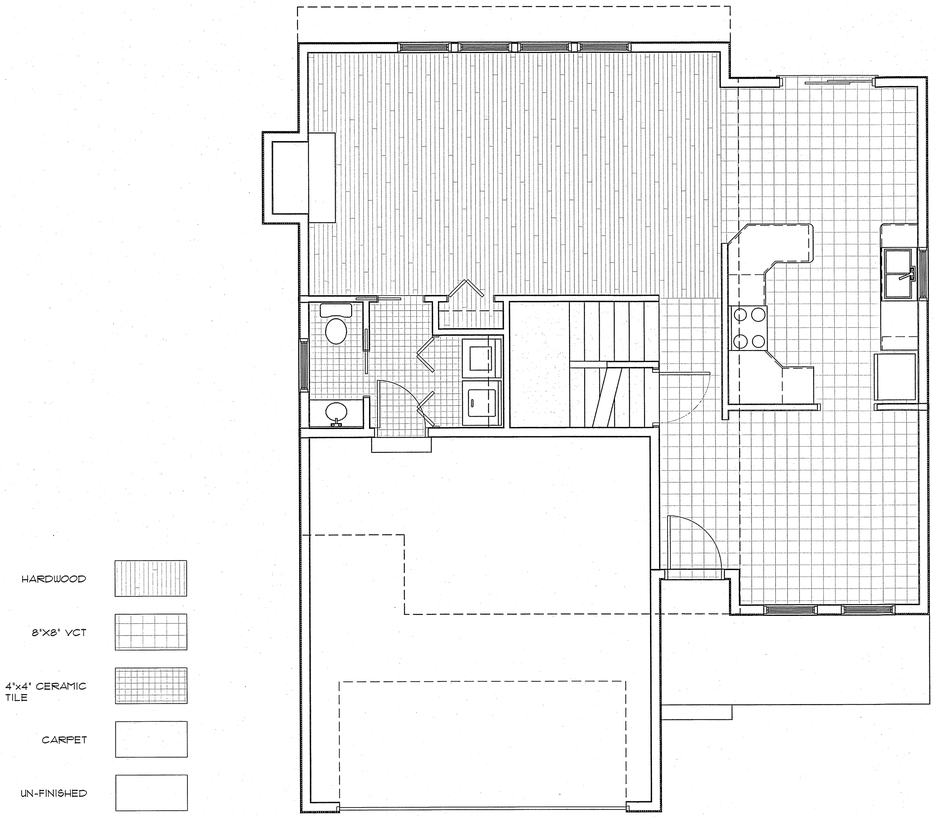

1 FIRST FLOOR FINISH PLAN

Scale: 1/4" = 1'-0"

0 2' 4' 8'

SCALE: 1/4" = 1'-0"

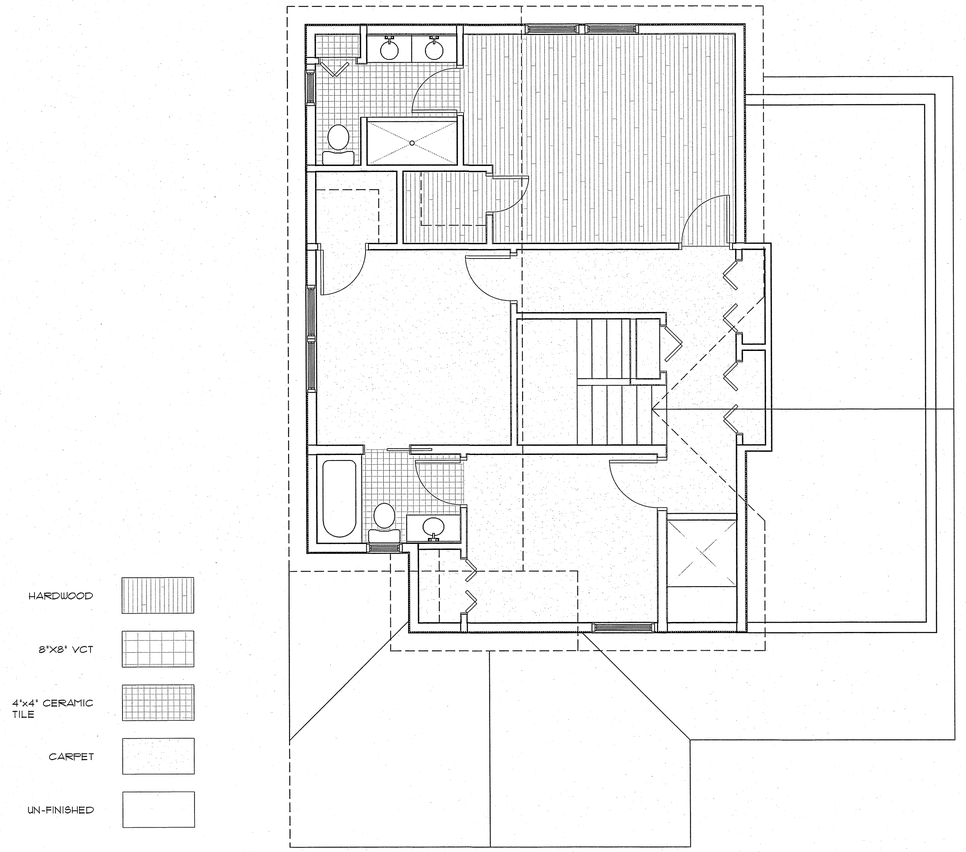

2 SECOND FLOOR FINISH PLAN

Scale: 1/4" = 1'-0"

0 2' 4' 8'

SCALE: 1/4" = 1'-0"

STATE OF MAINE
ERIC N. GRONDAHL
No. 3328
LICENSED PROFESSIONAL ENGINEER
10-2-13

1. Contractor/owner responsible for securing all necessary permits.
2. Contractor/owner will comply with all applicable codes and ordinances.
3. Contractor/owner to verify all site grades and dimensions.

PROPERTY OF

Cad-de-Tech

235 Riverside Industrial Parkway
Portland, ME 04102

THE CONTRACTOR/OWNER ASSUMES ALL RESPONSIBILITY FOR CONSTRUCTION METHODS.
ALL DRAWINGS, PLANS, SKETCHES ETC. ARE PROVIDED TO OUR CLIENT FOR USE ONLY ON THE PROJECT AS DESCRIBED AND ARE TO BE RETURNED AT THE COMPLETION OF THE PROJECT.
ALL DESIGNS, DRAWINGS AND SPECIFICATIONS ARE TO BE PREPARED IN ACCORDANCE WITH COMMON BUILDING PRACTICES AND DRAWN IN ACCORDANCE WITH LOCAL BUILDING CODES.
ARE REGISTERED ARCHITECTS, ENGINEERS OR LAND SURVEYORS. ALL DIMENSIONS AND CONDITIONS SHOULD BE VERIFIED BY CLIENT AND/OR CONTRACTOR BEFORE ACTUAL CONSTRUCTION
ANY DISCREPANCIES SHOULD BE REPORTED TO CAD-DE-TECH BY CLIENT AND/OR CONTRACTOR BEFORE ACTUAL CONSTRUCTION
ANY USE OF THESE PLANS BY CLIENT AND/OR CONTRACTOR FOR ANY PURPOSE OTHER THAN THE ONE STATED ABOVE IS AT THE CLIENT AND/OR CONTRACTOR'S SOLE RISK AND LIABILITY.
CDT ASSUMES NO LIABILITY FOR CHANGES AND/OR REVISIONS MADE TO PLANS BY CLIENT AND/OR CONTRACTOR

New Residence

Ruby Lane
Portland, ME

NO	REMARKS	DATE	BY
A	Issued for Permit	06-27-13	JJO

CODE:	IRC 2009
TOWN:	Portland
DATE:	06-27-13
SCALE:	As Noted
DRAWN:	JJO
TITLE:	FIRST & SECOND FLOOR FINISH PLANS
FILE:	
SHEET:	A1-03