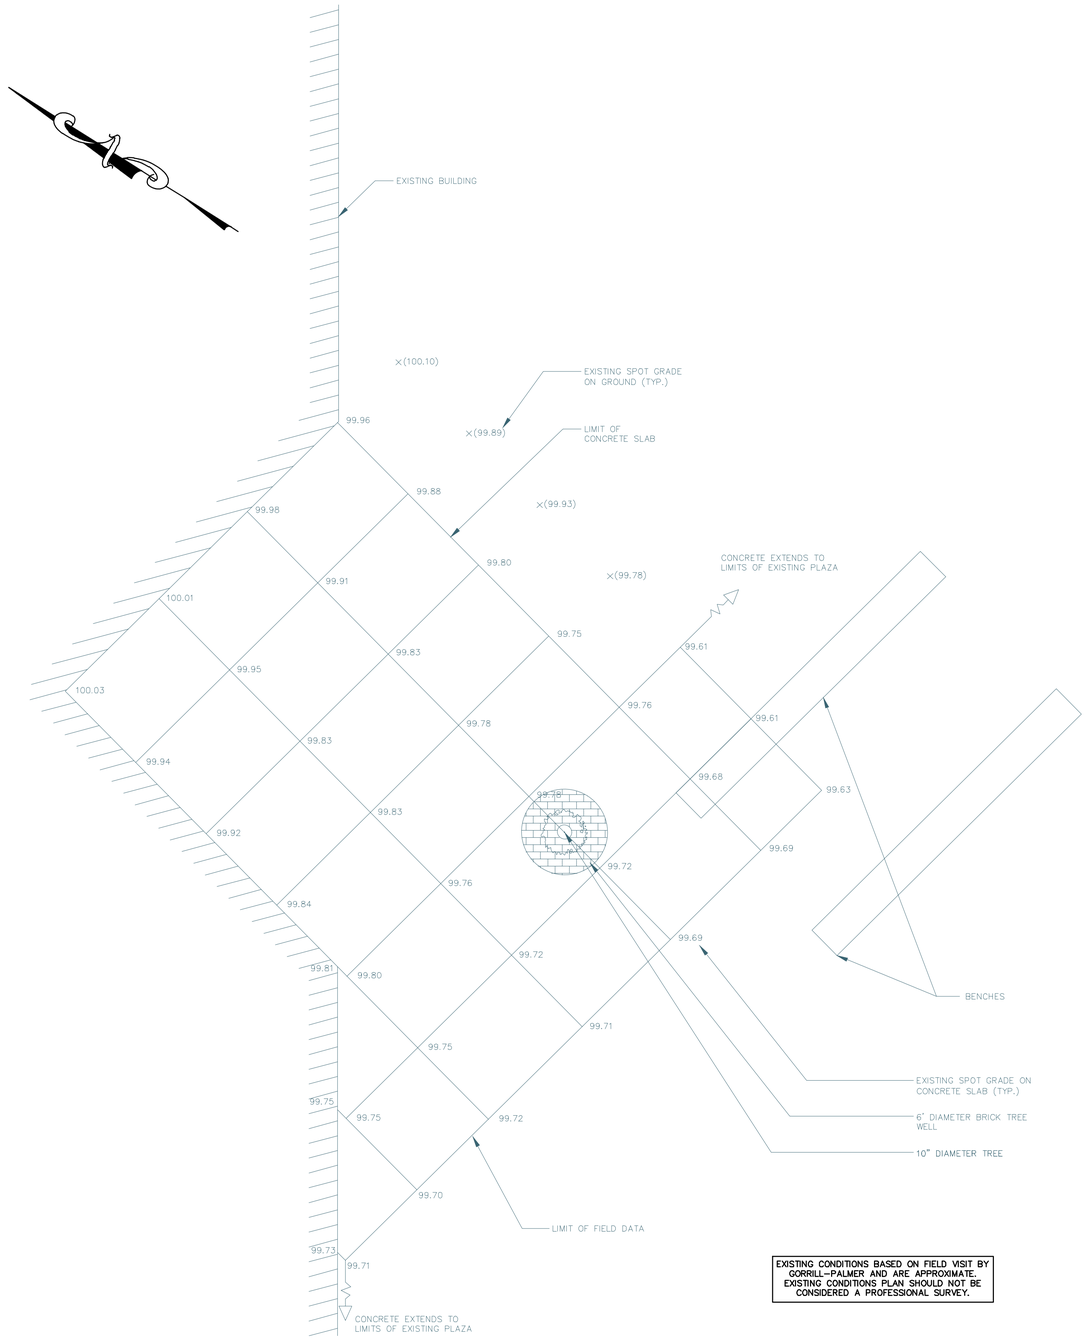

EXISTING CONDITIONS BASED ON FIELD VISIT BY GORRILL-PALMER AND ARE APPROXIMATE. EXISTING CONDITIONS PLAN SHOULD NOT BE CONSIDERED A PROFESSIONAL SURVEY.

EXISTING CONDITIONS PLAN
1"=5'

SECTION A–A

CONCRETE SIDEWALK
NOT TO SCALE

NOTES:

1. 1/4"x4" PREMOULDED EXPANSION MATERIALS AROUND ANY STRUCTURES IN WALK.
2. EXPANSION JOINTS MAXIMUM DISTANCE = 20', USED 1/4"x4" PREMOULDED EXPANSION MATERIAL.
3. CONTRACTION JOINTS MAXIMUM DISTANCE = 5', TROWEL JOINT 2" DEEP AND FILL WITH HOT POURED SEALER.

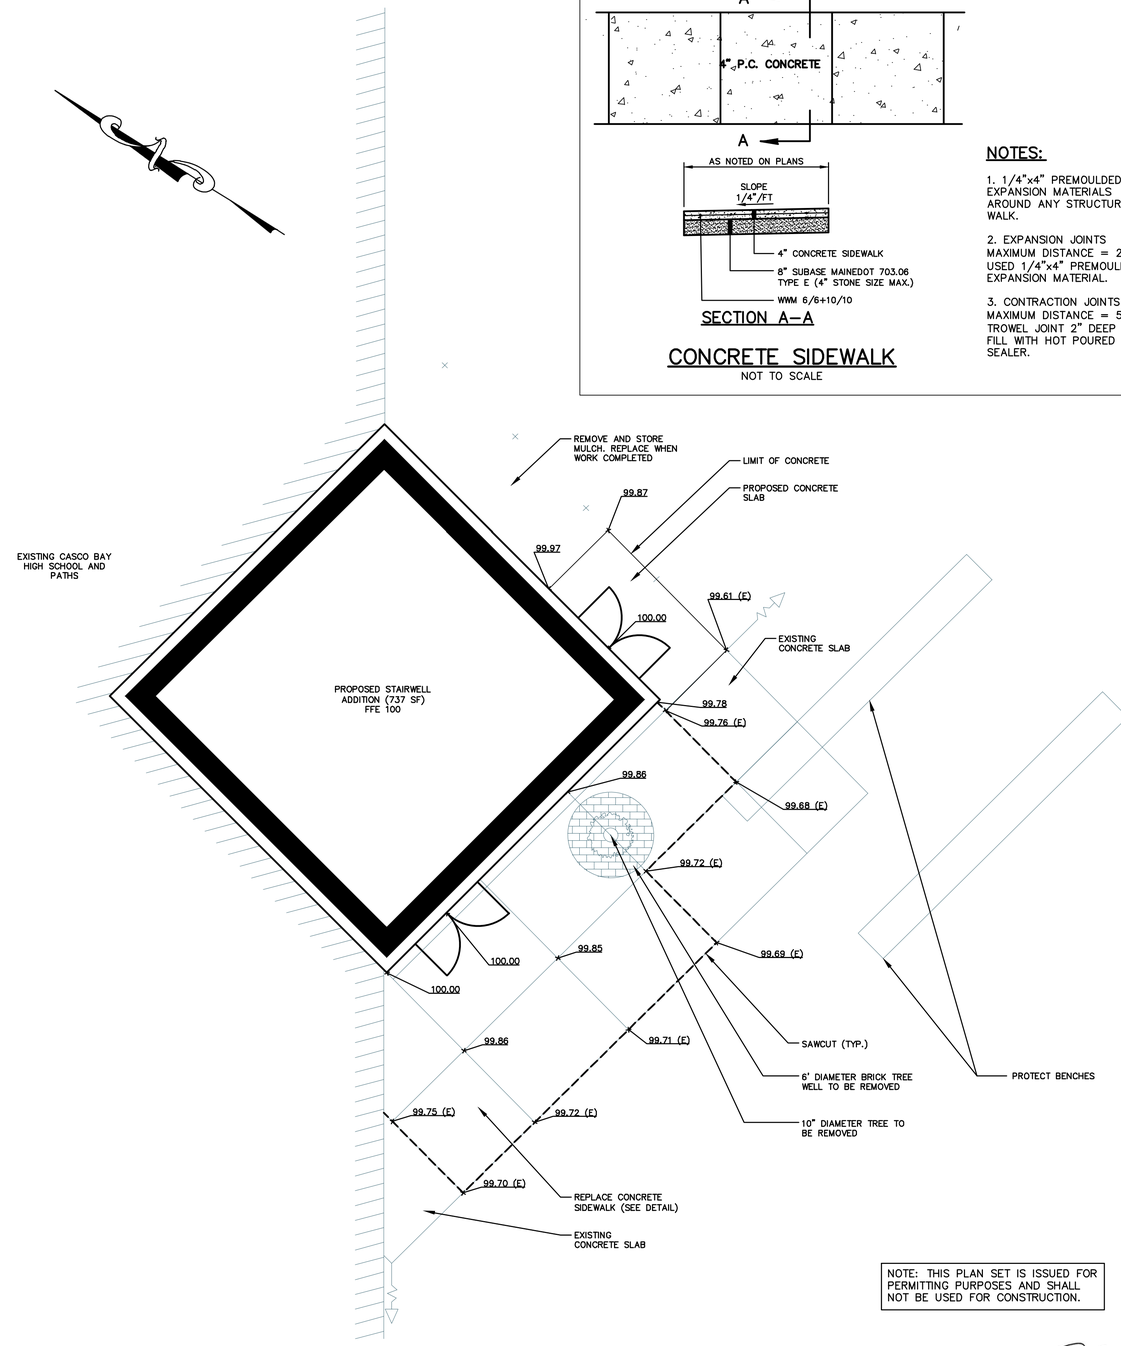

NOTE: THIS PLAN SET IS ISSUED FOR PERMITTING PURPOSES AND SHALL NOT BE USED FOR CONSTRUCTION.

SITE AND GRADING PLAN
1"=5'

5 0 2.5 5 10
1 inch = 5 ft.

DOUGLAS E. REYNOLDS No. 8888 2-19-18 LICENSED PROFESSIONAL ENGINEER

Rev.	Date	Revision
–	–	–

Issued For	Date	By
APPLICATION TO CITY	2/19/18	DER

Design: DJV	Draft: CG	Date: FEB 2018
Checked: DER	Scale: 1"=5'	Job No.: 3319

File Name: 3319-SP.dwg

This plan shall not be modified without written permission from Gorrill Palmer (GP). Any alterations, authorized or otherwise, shall be at the user's sole risk and without liability to GP.

GORRILL PALMER
Relationships. Responsiveness. Results.
www.gorrillpalmer.com
207.772.2515

Drawing Name: Casco Bay High School Renovations

Project: Casco Bay High School
196 Allen Ave. Portland, Maine

Client: PDT Architects
49 Dartmouth Street, Portland, Maine 04101

Drawing No. 1

U:\3319 Casco Bay High School - Stairwell - PDT\Z - CAD\DWG\3319-SP.dwg - 2/19/2018 9:46 AM