RECEIVED

JUL 0 3 2013

Dept. of Building Inspections
City of Portland Maine

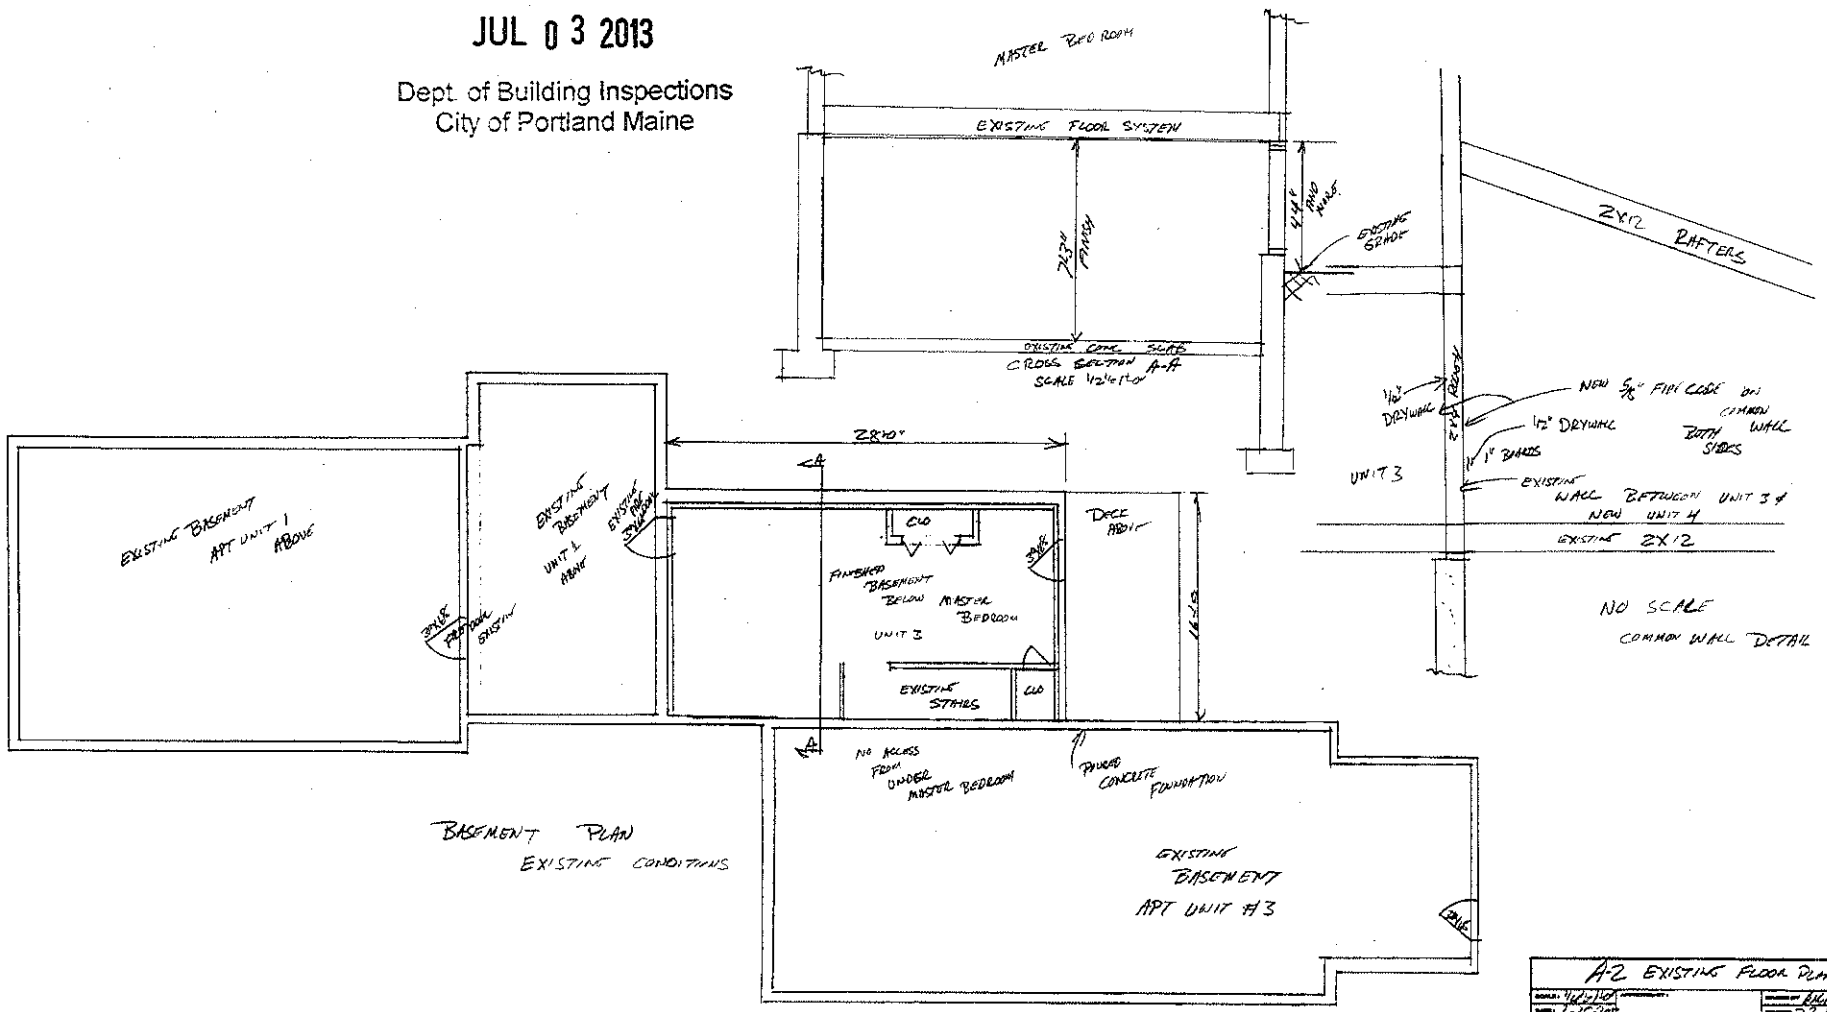

A-2 EXISTING FLOOR PLANS

205 ALLEN AVE

SHEET 2 OF 3

2013-06