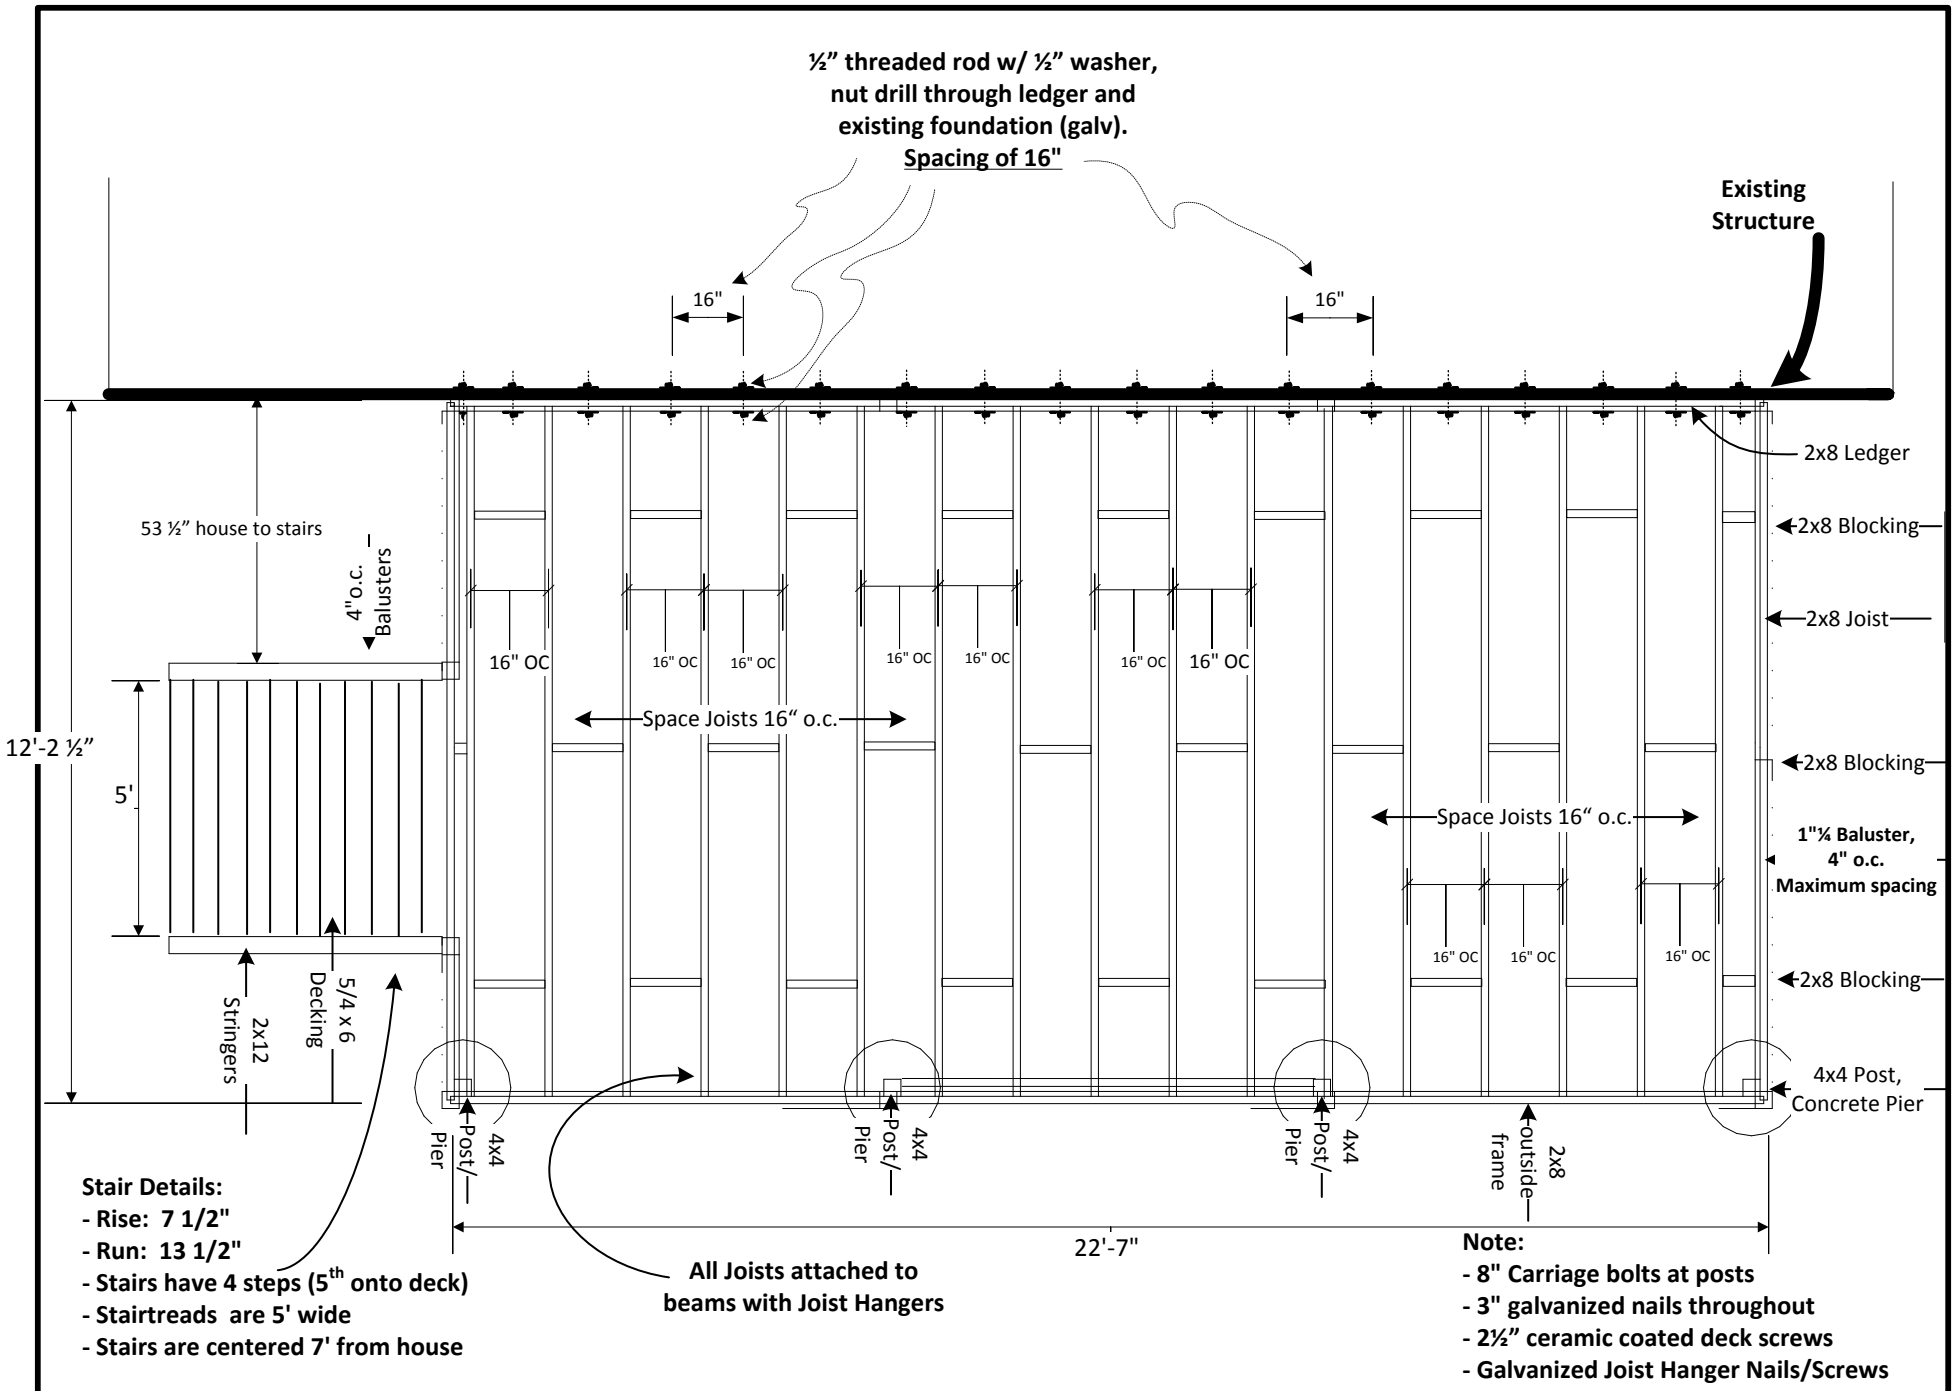

Project	Project Address	CBL 344 E002001
Doucette Project: Deck Addition	Derek & Stephina Doucette 278 Allen Avenue Portland, Maine	Plan **PLAN VIEW (FRAMING)**
Revised May 2013	Page 2 of 5	