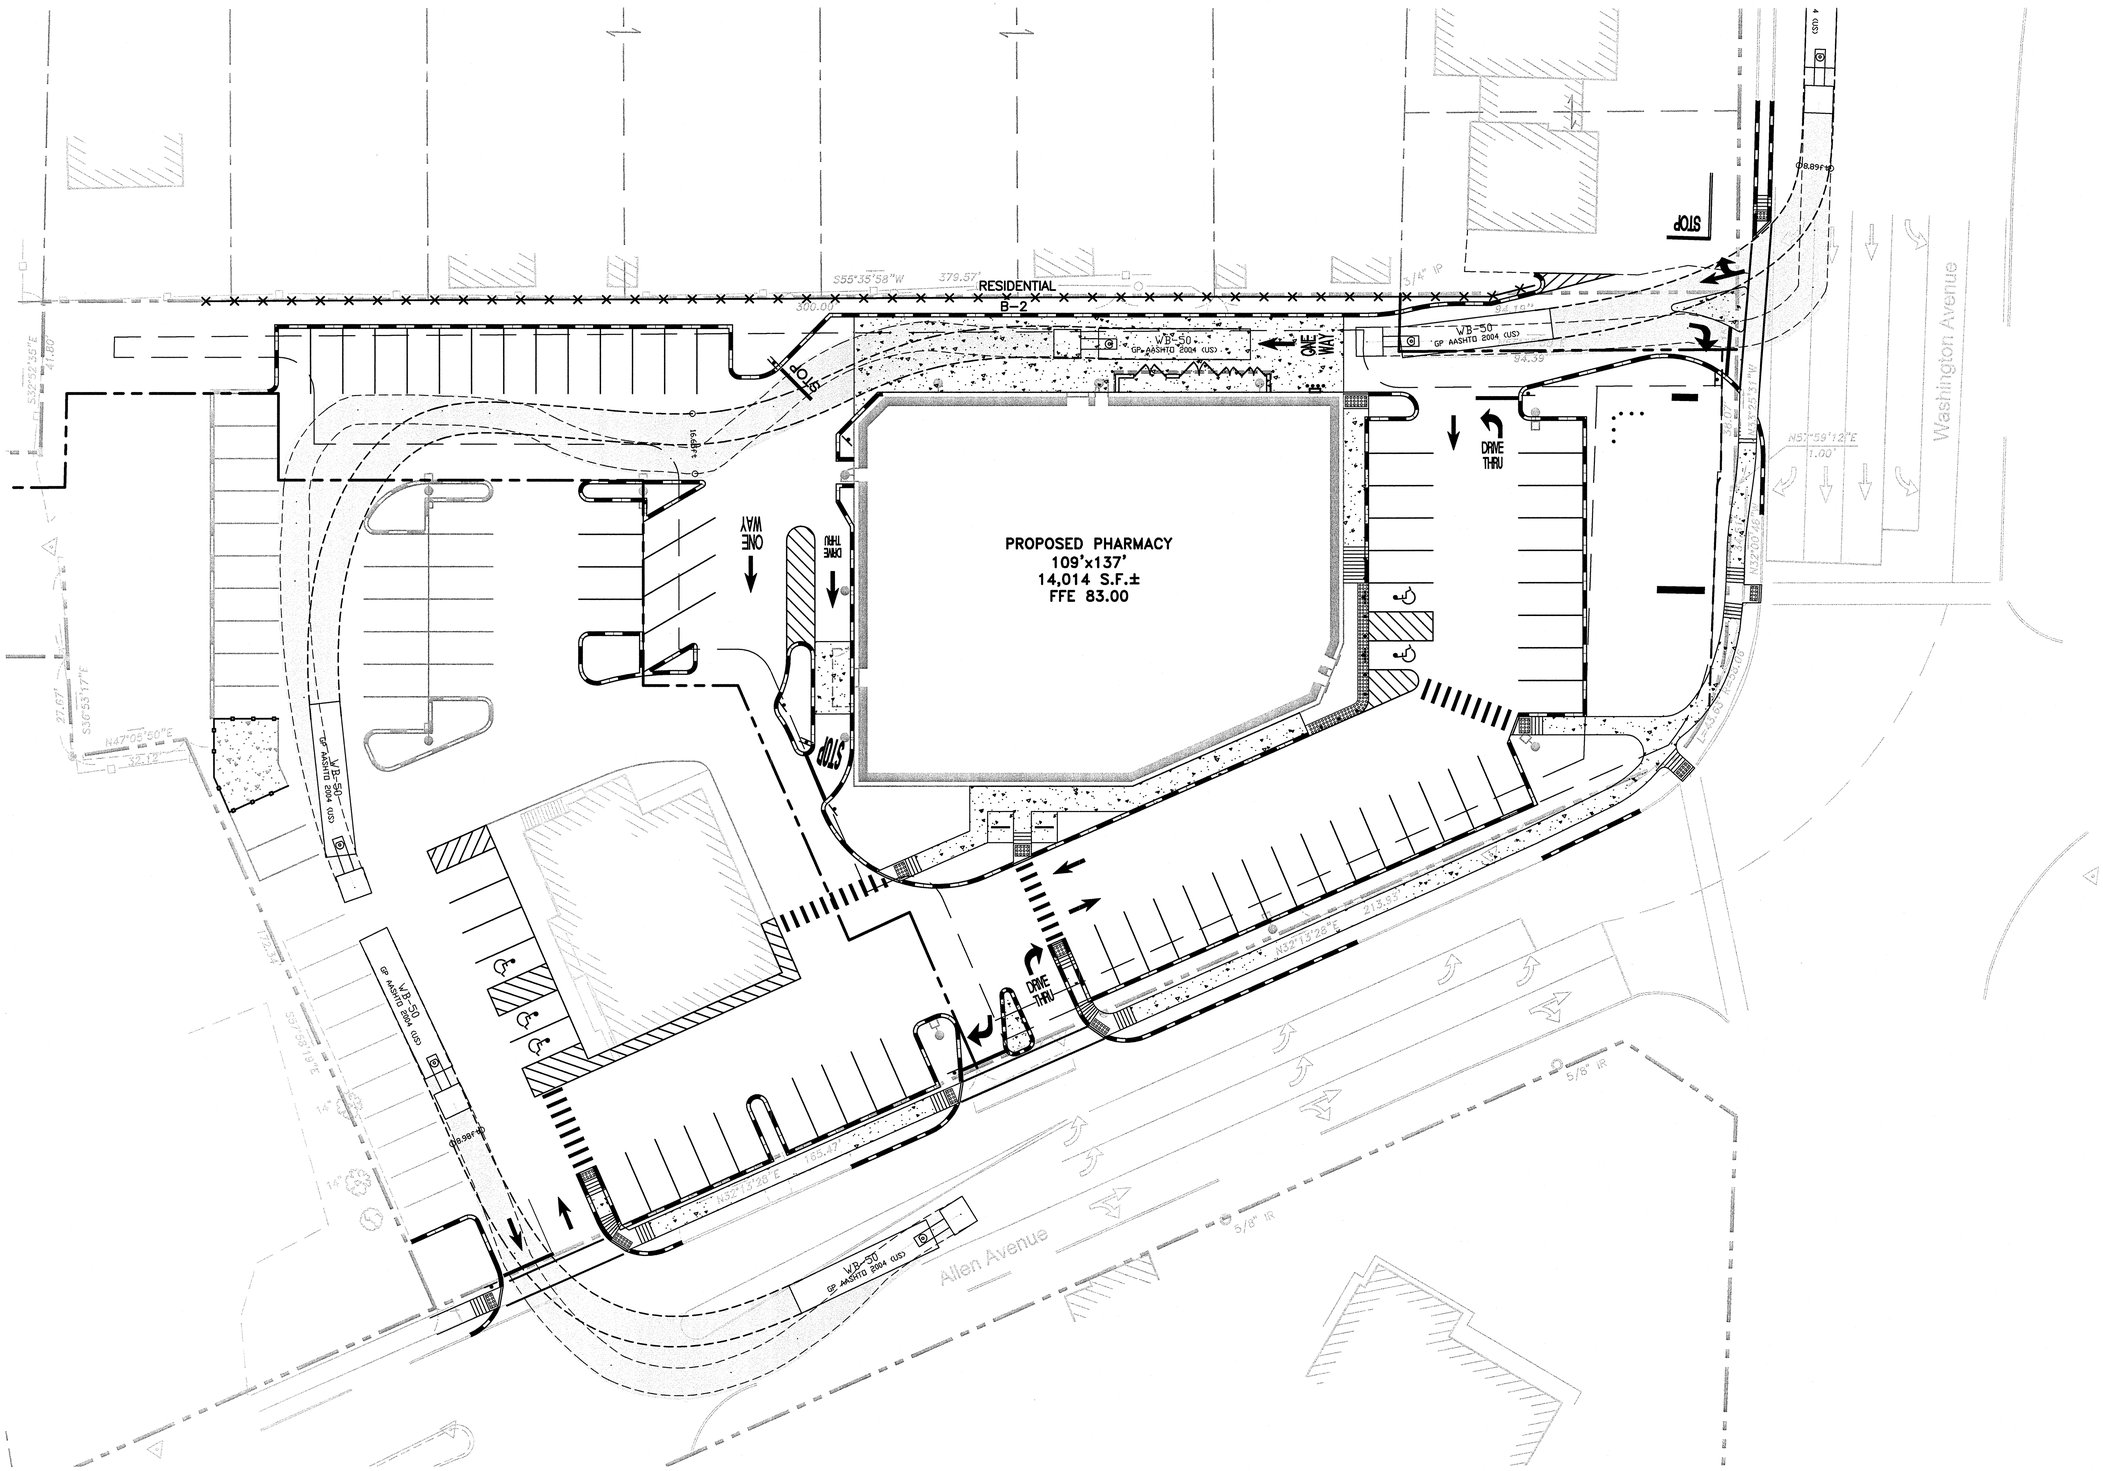

THE RICHMOND COMPANY, INC.

Gorrill-Palmer Consulting Engineers, Inc.
PO Box 1237
15 Shaker Road
Gray, ME 04039
Engineering Excellence since 1998
207-657-6910
FAX: 207-657-6912
E-Mail: mailbox@gorrillpalmer.com

RECEIVING PLAN DETAIL
WB-50 TRUCK TURNING PATH

SCALE: 1" = 20'

NOTE: THIS PLAN SET IS ISSUED FOR CONSTRUCTION.

Walgreens
The Pharmacy America Trusts • Since 1901™

CONSULTANT PROJECT NO. 1909

PROJECT TYPE

DRAWINGS/SPECIFICATIONS BY:
- ☐ WALGREENS'
- ☒ LANDLORD'S CONSULTANT

ALL CONSTRUCTION WORK, UNLESS NOTED OTHERWISE, BY:
- ☐ WALGREENS' CONTRACTOR
- ☒ LANDLORD'S CONTRACTOR (TURNKEY CONSTRUCTION)

STORE	BUILDING
NEW . . . . . ☒	NEW . . . . . ☒
REMODELING . . . . . ☐	EXISTING . . . . . ☐
RELOCATION . . . . . ☐	NEW SHELL ONLY . . . ☐
OTHERS . . . . . ☐	

NO.	DATE	BY	DESCRIPTION	CONST
0	03/12/09	MPM	ISSUED FOR CONSTRUCTION	
B	12/22/08	MPM	RESPONSE TO CITY COMMENTS	
-	09/22/08	MPM	RESPONSE TO CITY COMMENTS	

REVISIONS

CERTIFICATION AND SEAL

I HEREBY CERTIFY THAT THIS PLAN AND SPECIFICATION WAS PREPARED BY ME OR UNDER MY DIRECT SUPERVISION AND THAT I AM A DULY REGISTERED ARCHITECT OR ENGINEER UNDER THE LAWS OF THE STATE OF MAINE AS SIGNIFIED BY MY HAND AND SEAL.

Michael P. Mahaney
Maine
No. 7705
PROFESSIONAL ENGINEER
3/12/09

STORE NUMBER 12326

PROJECT NAME

WALGREENS – STORE #12326

(NWC) WASHINGTON AND ALLEN
PORTLAND, MAINE

DRAWING TITLE

WB-50 TRUCK TURNING PLAN

CADD PLOT:	SCALE: 1"=20'	DRAWING NO.
VOID PLOT:	DRAWN BY: JBC	C4.6
SUPERSEDES PLAN DATED:	DATE: 12/07	
	REVIEWED BY: MPM	OF __ DWGS.