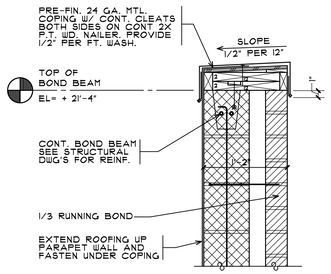

PARAPET DETAIL (G)

SCALE: N.T.S.

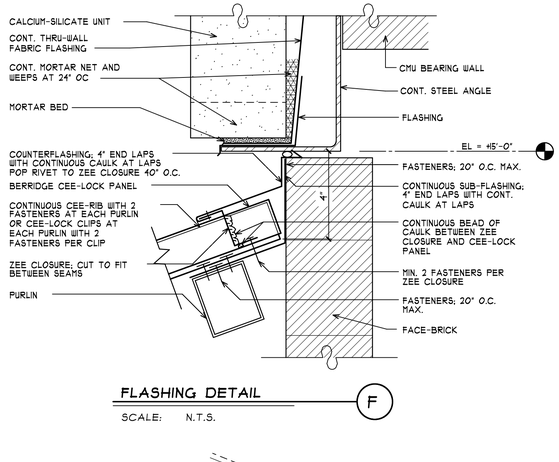

FLASHING DETAIL (F)

SCALE: N.T.S.

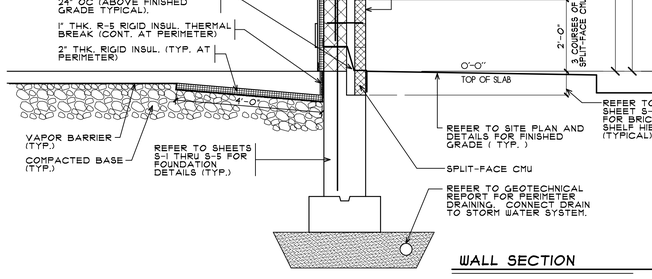

WALL SECTION (2)

SCALE: 1/2"=1'-0"

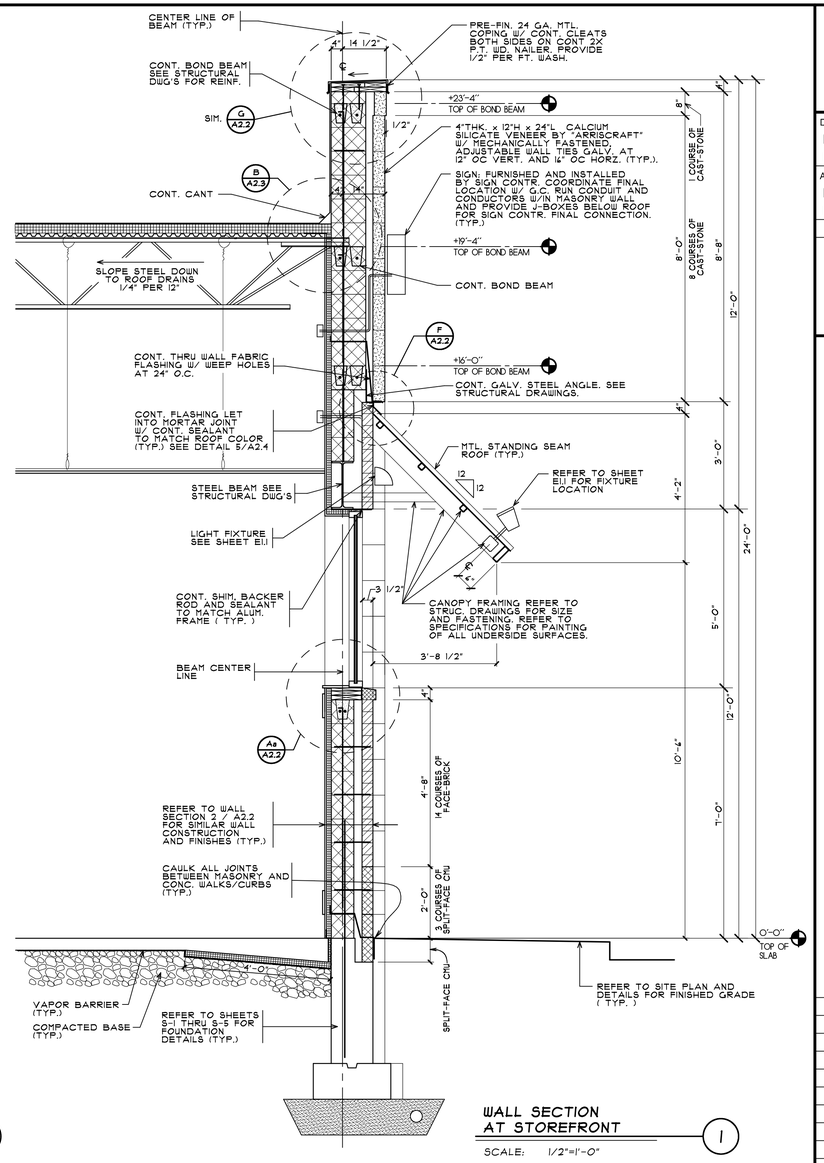

WALL SECTION AT STOREFRONT (1)

SCALE: 1/2"=1'-0"

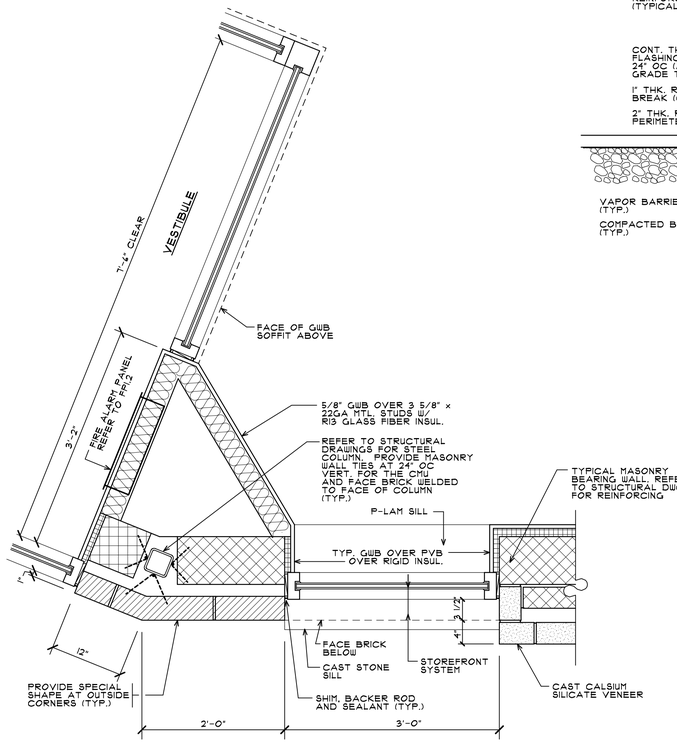

WALL DETAIL AT ENTRANCE (C)

SCALE: 1"=1'-0"

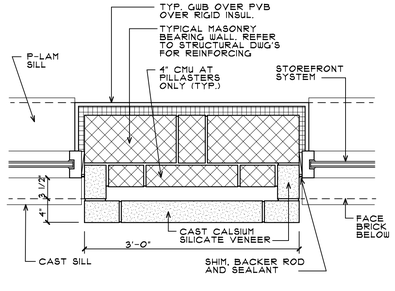

COLUMN DETAIL AT STOREFRONT (B)

SCALE: 1"=1'-0"

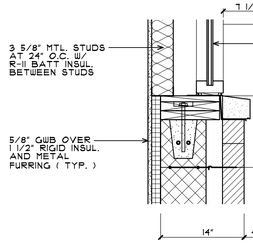

DETAIL AT OPAQUE STOREFRONT (Ab)

SCALE: 1"=1'-0"

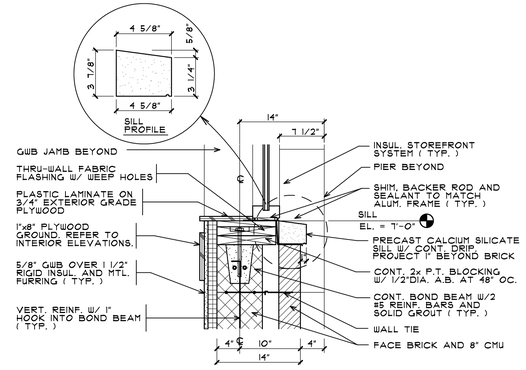

SILL DETAIL AT STOREFRONT (Aa)

SCALE: 1"=1'-0"

MOESER & ASSOCIATES
206 AYER ROAD HARVARD, MA 978-456-6905
ARCHITECT

DRAWINGS/SPECIFICATIONS BY:
- ☐ WALGREENS'
- ■ LANDLORD'S CONSULTANT

ALL CONSTRUCTION WORK, UNLESS NOTED OTHERWISE, BY:
- ☐ WALGREENS' CONTRACTOR
- ■ LANDLORD'S CONTRACTOR (TURNKEY CONSTRUCTION)

STORE		BUILDING	
NEW	■	NEW	■
REMODELING	☐	EXISTING	☐
RELOCATION	☐	NEW SHELL ONLY	☐
OTHERS	☐		

NO.	DATE	BY	DESCRIPTION	CONST

REVISIONS

CERTIFICATION AND SEAL

I HEREBY CERTIFY THAT THIS PLAN AND SPECIFICATION WAS PREPARED BY ME OR UNDER MY DIRECT SUPERVISION AND THAT I AM A DULY REGISTERED ARCHITECT OR ENGINEER UNDER THE LAWS OF THE STATE OF MAINE AS SIGNIFIED BY MY HAND AND SEAL.

FISCAL 2007 CRITERIA - STORE #12326

WALGREENS
(NWC) WASHINGTON & ALLEN AVES.
PORTLAND, MAINE

DRAWING TITLE
BUILDING SECTIONS AND DETAILS

CADD PLOT:
VOID PLOT:
RELEASED TO CONSTRUCTION

SCALE: AS NOTED
DRAWN BY: TD
DATE: 3-26-09
REVIEWED BY: SAM

DRAWING NO. **A2.2**