


AT CORNERS AT INTERSECTIONS AT WALL END & OPENINGS

## TYPICAL WALL REINFORCING DETAILS

SCALE: NTS

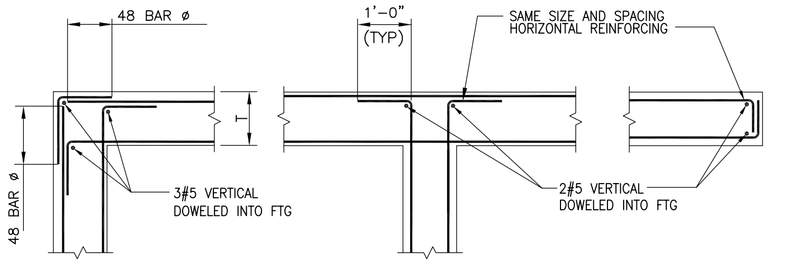


## TYPICAL STEPPED FOOTING DETAIL

SCALE: NTS




## SLAB CONTROL JOINT DETAIL

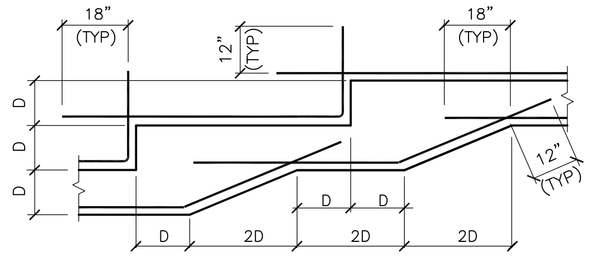SCALE: NTS




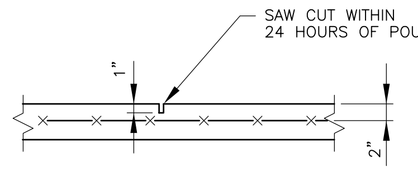


## INTERIOR COLUMN FOOTING DETAIL

SCALE: NTS

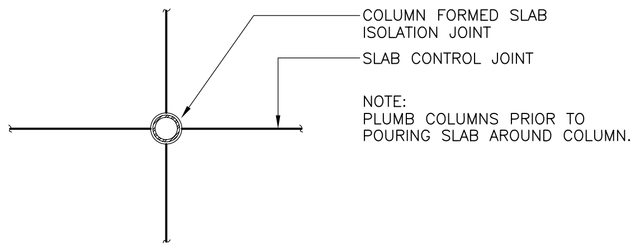


1 S1 SECTION
SCALE: 1/2"=1'-0"

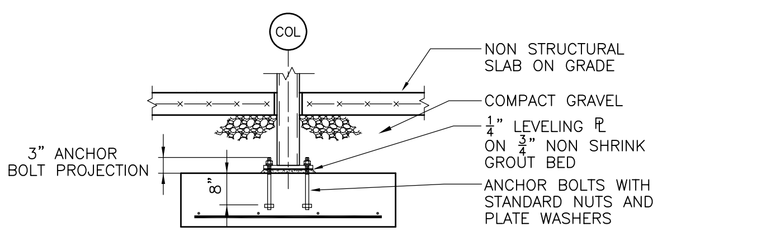


2 S1 SECTION
SCALE: 1/2"=1'-0"

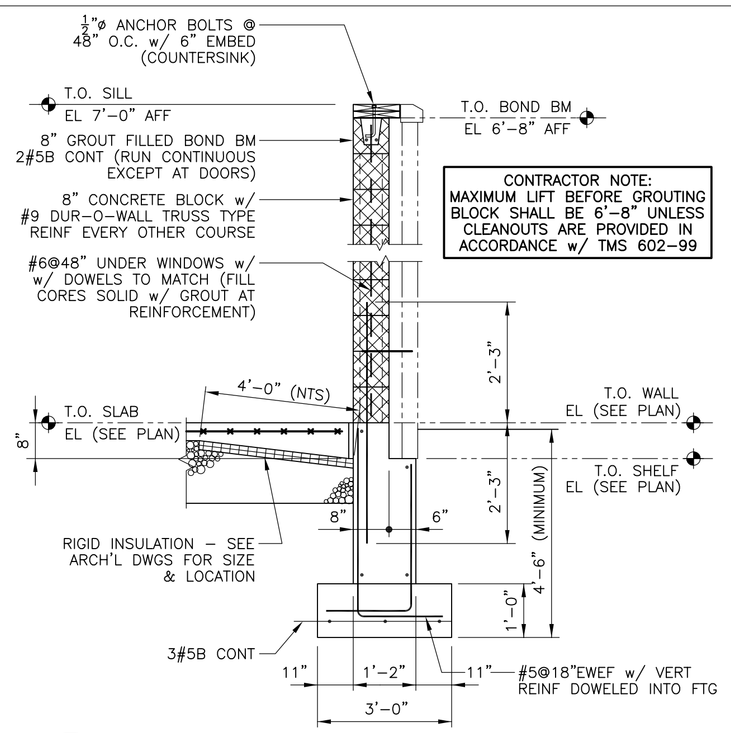


3 S1 SECTION
SCALE: 1/2"=1'-0"

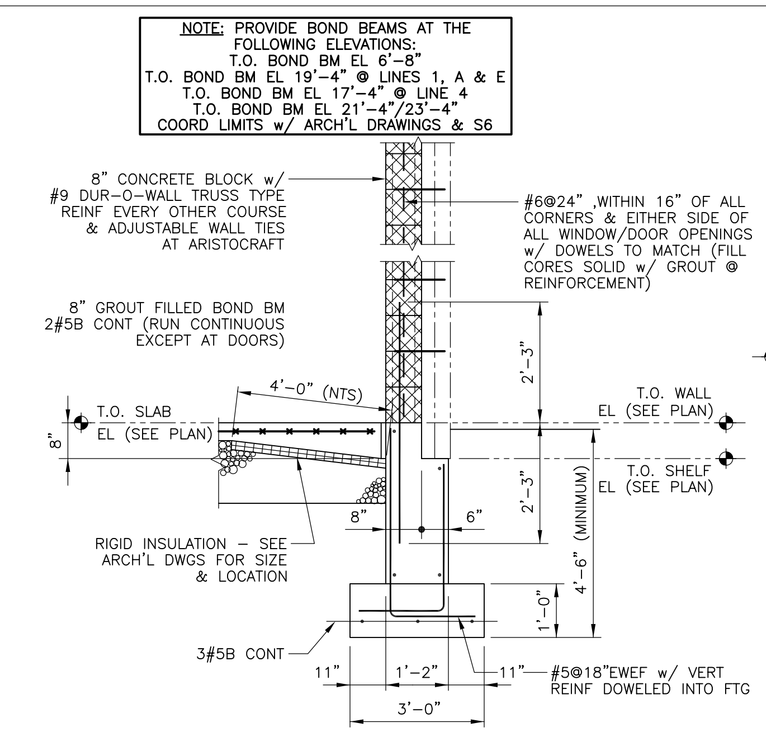


4 S1 SECTION
SCALE: 1/2"=1'-0"

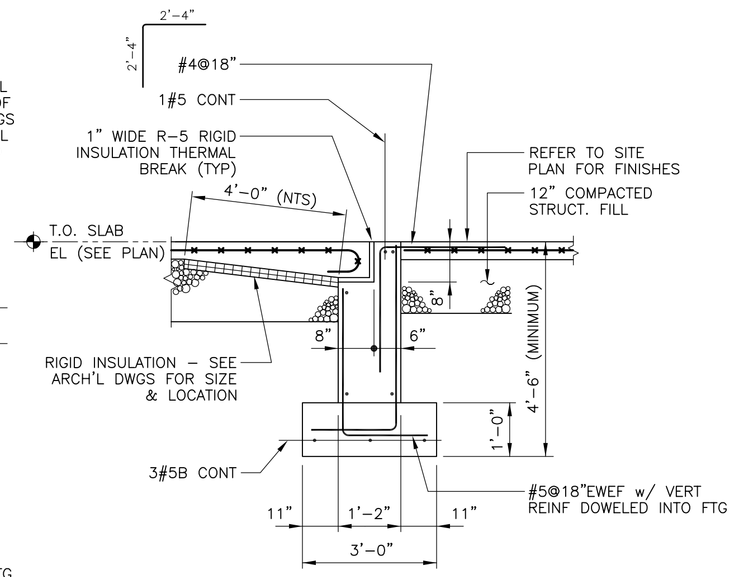


5 S1 SECTION
SCALE: 1/2"=1'-0"




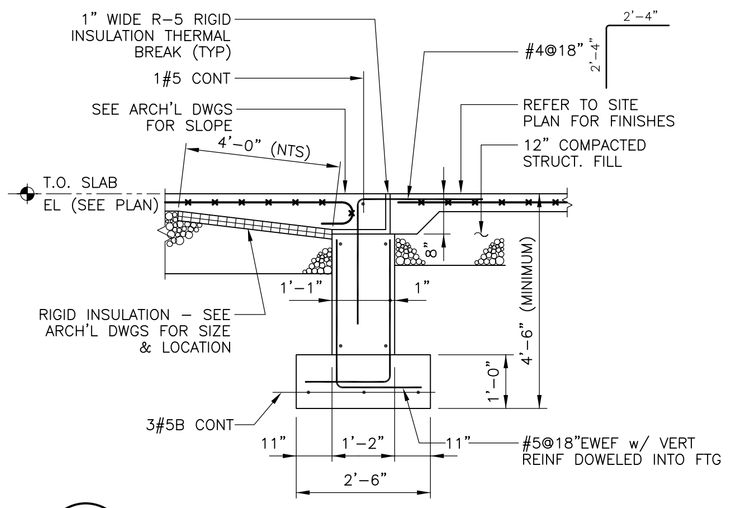


## DETAIL A

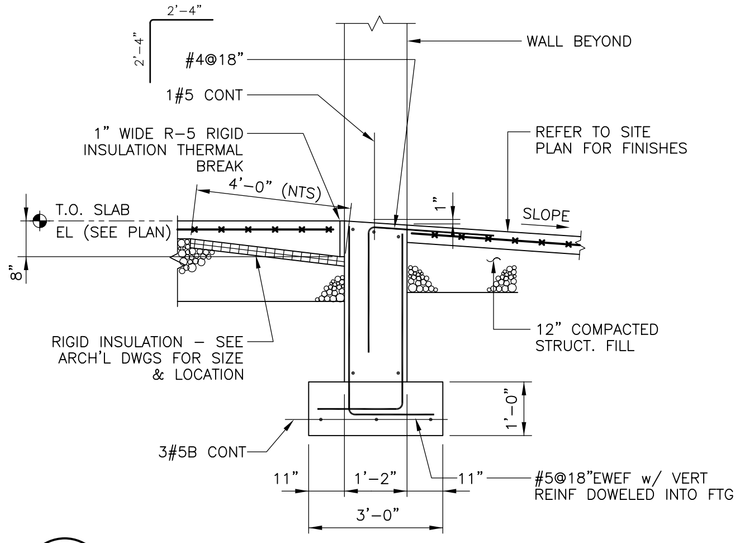SCALE: NTS

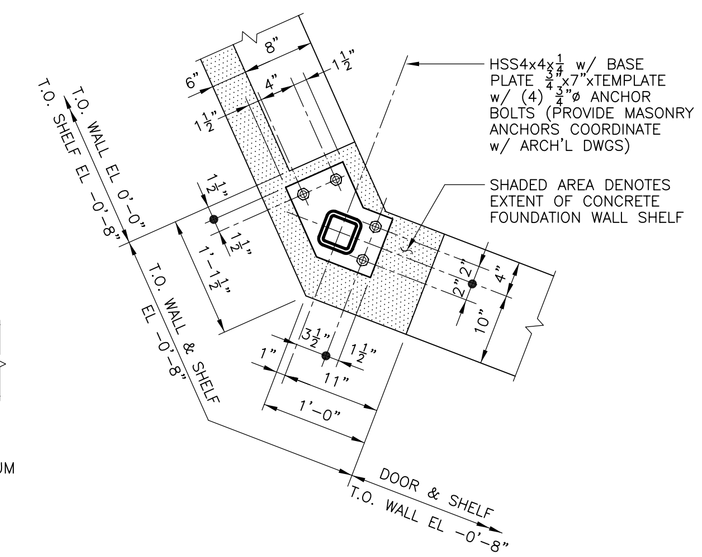


## DETAIL B

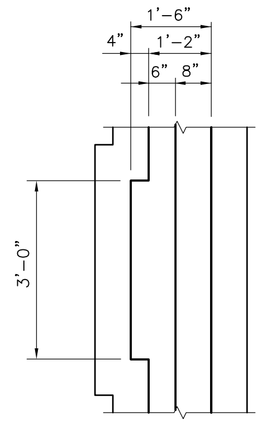SCALE: NTS




## DETAIL C

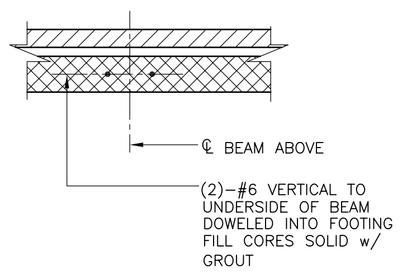SCALE: NTS

## DETAIL D

SCALE: N.T.S.

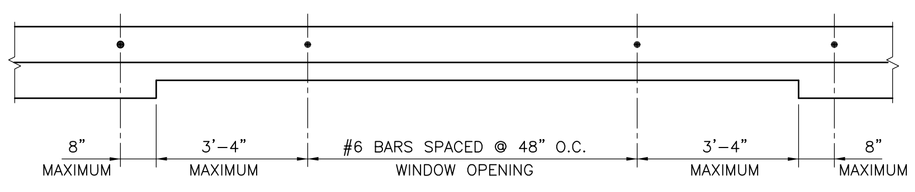


## TYPICAL WALL PENETRATION DETAIL

SCALE: NTS




## BEARING PLATE #1

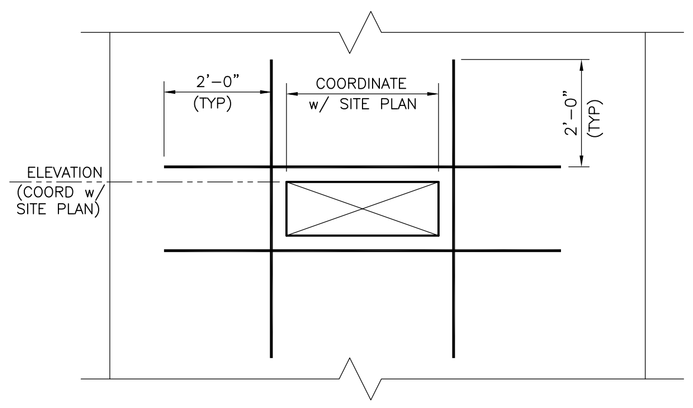PLATE 7"x3½"x0'-8" LONG
w/ (2) ½"ø x4"LG HEADED STUDS




## BEARING PLATE #2

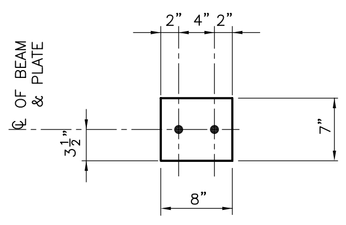PLATE 6"x8"x0'-8" LONG
w/ (2) ½"ø x4"LG HEADED STUDS




## BEARING PLATE #3

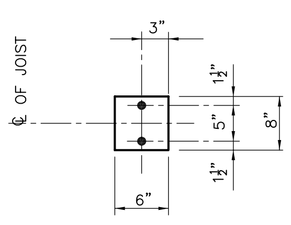PLATE 7½"x1½"x1'-0" LONG
w/ (2) ½"ø x4"LG HEADED STUDS


**MOESER & ASSOCIATES**
206 AYER ROAD HARVARD, MA 978-456-6905
**ARCHITECT**


DRAWINGS/SPECIFICATIONS BY:
☐ WALGREENS'
■ LANDLORD'S CONSULTANT

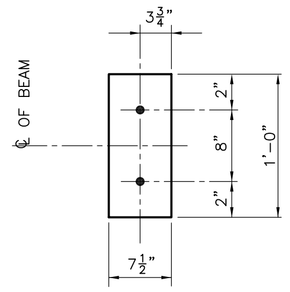ALL CONSTRUCTION WORK, UNLESS NOTED OTHERWISE, BY:
☐ WALGREENS' CONTRACTOR
■ LANDLORD'S CONTRACTOR (TURNKEY CONSTRCUTION)

| STORE | | BUILDING | |
|---|---|---|---|
| NEW | ■ | NEW | ■ |
| REMODELING | ☐ | EXISTING | ☐ |
| RELOCATION | ☐ | NEW SHELL ONLY | ☐ |
| OTHERS | ☐ | | |

STRUCTURAL ENGINEER:


DWD ENGINEERING, INC.
5 Michael Road
E. Bridgewater, MA
TEL. 508.378.9602
FAX. 508.378.2922


| NO. | DATE | BY | DESCRIPTION | CONST |
|---|---|---|---|---|
| | | | | |

REVISIONS

CERTIFICATION AND SEAL

I HEREBY CERTIFY THAT THIS PLAN AND SPECIFICATION WAS PREPARED BY ME OR UNDER MY DIRECT SUPERVISION AND THAT I AM A DULY REGISTERED ARCHITECT OR ENGINEER UNDER THE LAWS OF THE STATE OF MAINE AS SIGNIFIED BY MY HAND AND SEAL.

**FISCAL 2007 CRITERIA - STORE # 12325**

WALGREENS
(NWC) WASHINGTON & ALLEN AVES.
PORTLAND, MAINE

DRAWING TITLE
**SECTIONS and DETAILS**

CADD PLOT:
VOID PLOT:
RELEASED TO CONSTRUCTION

SCALE: AS NOTED
DRAWN BY: RGC
DATE: 03/30/09
REVIEWED BY: DWD

DRAWING NO.
**S3**

MOESER & ASSOC. JOB #08105