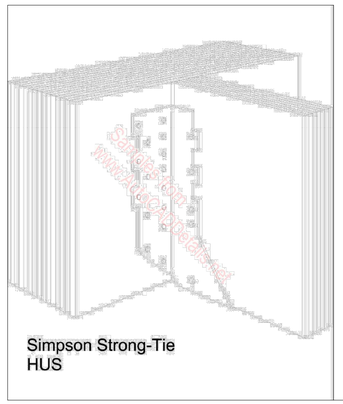

LOAD DESIGN
FLOOR DEAD LOAD: 15 PSF
FLOOR LIVE LOAD: 40 PSF 30 PSF @ SLEEPING AREAS

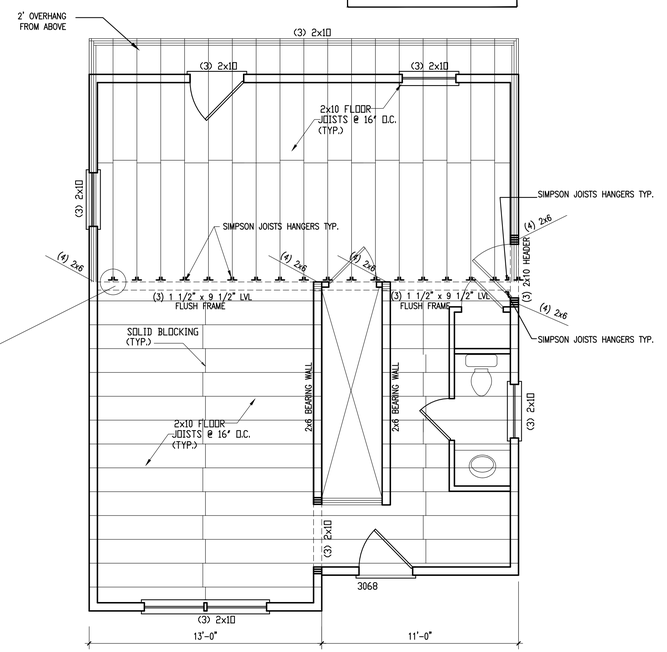

SECOND FLOOR FRAMING PLAN

SCALE :1/4"=1'-0"

COLONIAL
23 CYPRESS ST.
PORTLAND, MAINE

REVISIONS
1 10-11-17 CLARIFICATIONS

DRAWN BY: DLP
CHECKED BY: DLP
DATE: 07-26-17
ISSUED:

SECOND FLOOR FRAMINGPLAN
DETAIL

S1

SCALE: AS NOTED