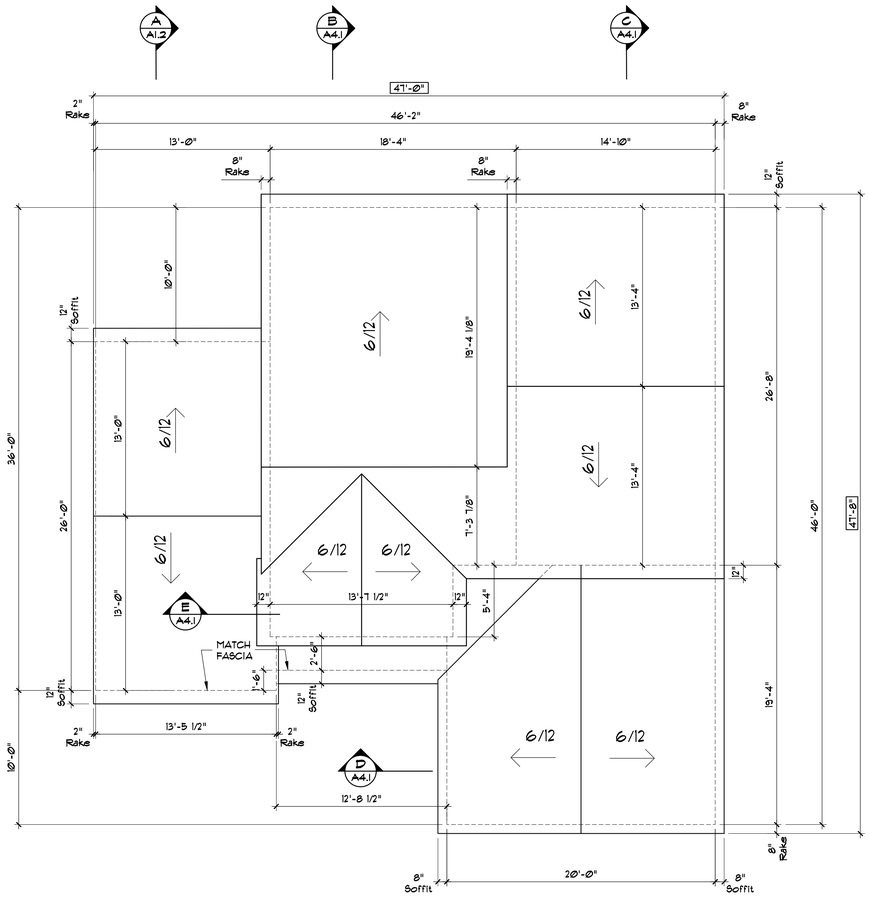

ROOF PLAN

Scale: 3/16" = 1'-0"

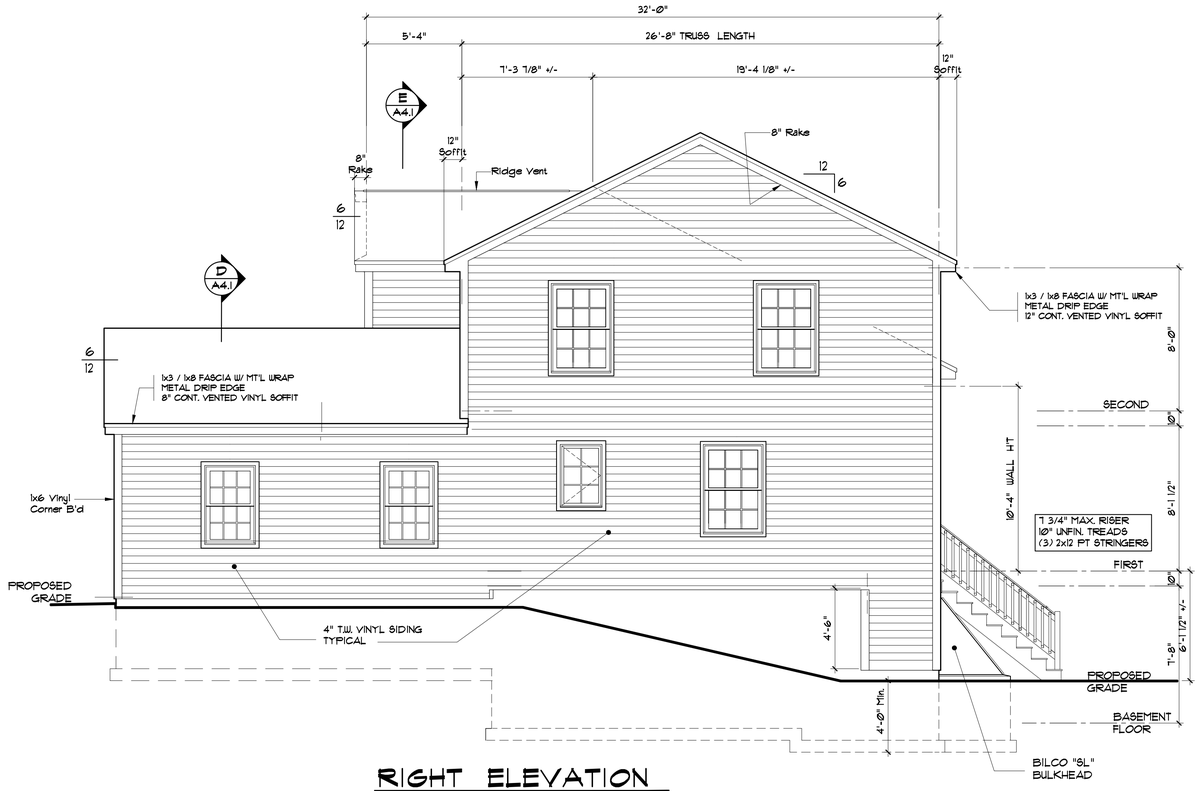

RIGHT ELEVATION

Scale: 1/4" = 1'-0"

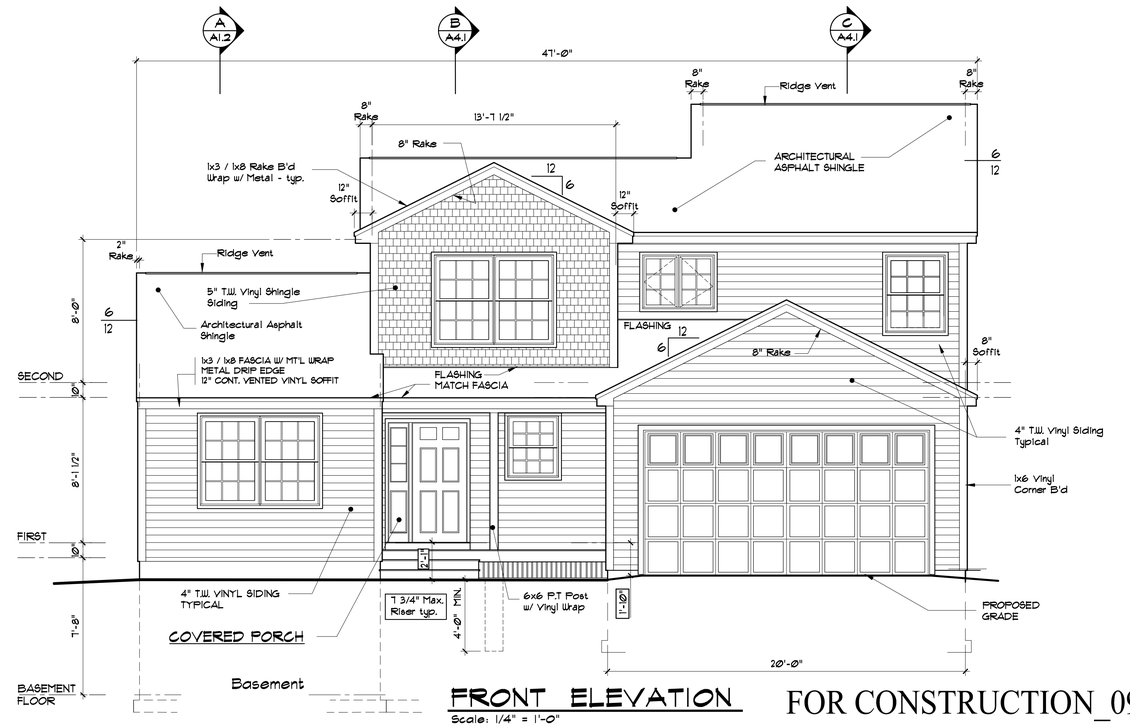

FRONT ELEVATION

Scale: 1/4" = 1'-0"

FOR CONSTRUCTION_09-14-16

DIDONATO ARCHITECTS
Commercial - Residential
134 Guinea Road Kennebunkport, ME 04046
P: 207.286-2900 F: 207.286-2900
"E" Mail: jfdidonato@roadrunner.com
www.didonatoarchitects.com

NO.	DATE	REVISION DESCRIPTION

WATER DISTRICT LOT
FRANK & SANTO DIDONATO
89 Skylark Road
Portland, MAINE

DRAWINGS THIS SHEET
ELEVATIONS

DATE: 09/14/2016
REVISION DATE: -
DRAWN BY: JFD

SHEET:
A1.1

- OF -

© COPYRIGHT
REPRODUCTION OR REUSE OF THIS DOCUMENT WITHOUT WRITTEN PERMISSION OF DIDONATO ARCHITECTS IS PROHIBITED