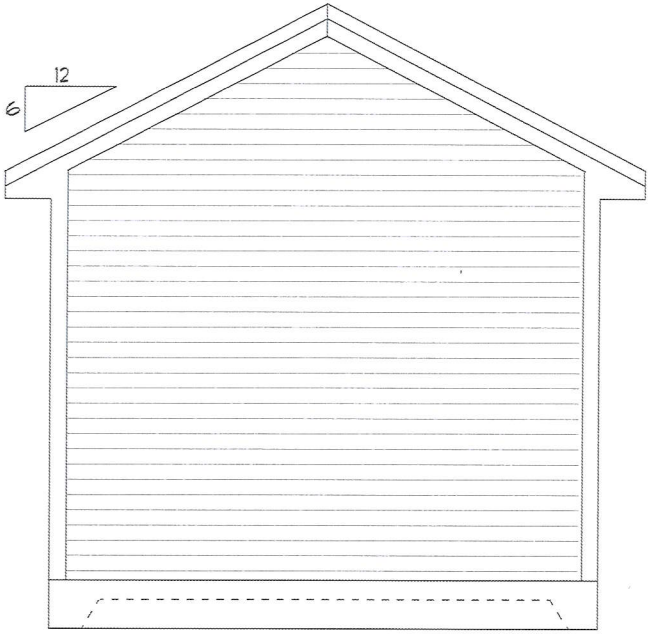


# REAR ELEVATION

THESE PLANS HAVE NOT BEEN PREPARED NOR REVIEWED BY A REGISTERED ARCHITECT NOR PROFESSIONAL ENGINEER

PROJECT FOR:

KENNEY
12' X 20' GARAGE
PORTLAND, ME

DRAFTING BY:
JMACK DRAFTING
87 PERCH POINT
SHAPLEIGH ME 04076
207-252-5277
JMDEVLP@GMAIL.COM

| | |
|---|---|
| DATE | 07/18/2017 |
| REVISION | 07/31/2017 |
| 12/27/2017 | |

SCALE: 1/4" = 1'-0"
CHECKED BY:
DRAWN: JMACK
FILE: 17-MK-KENNY



PDF created with pdfFactory trial version www.pdffactory.com