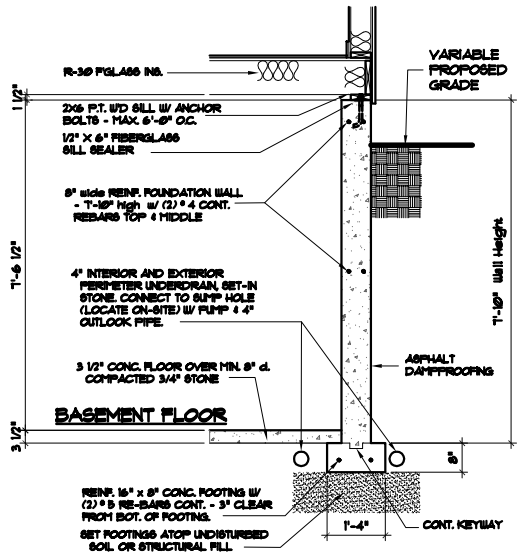

1 BASEMENT FDT'N WALL
SCALE: 1/2" = 1'-0"

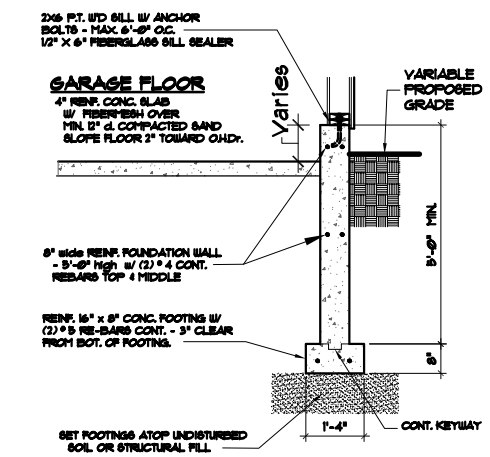

2 GARAGE FDT'N WALL
SCALE: 1/2" = 1'-0"

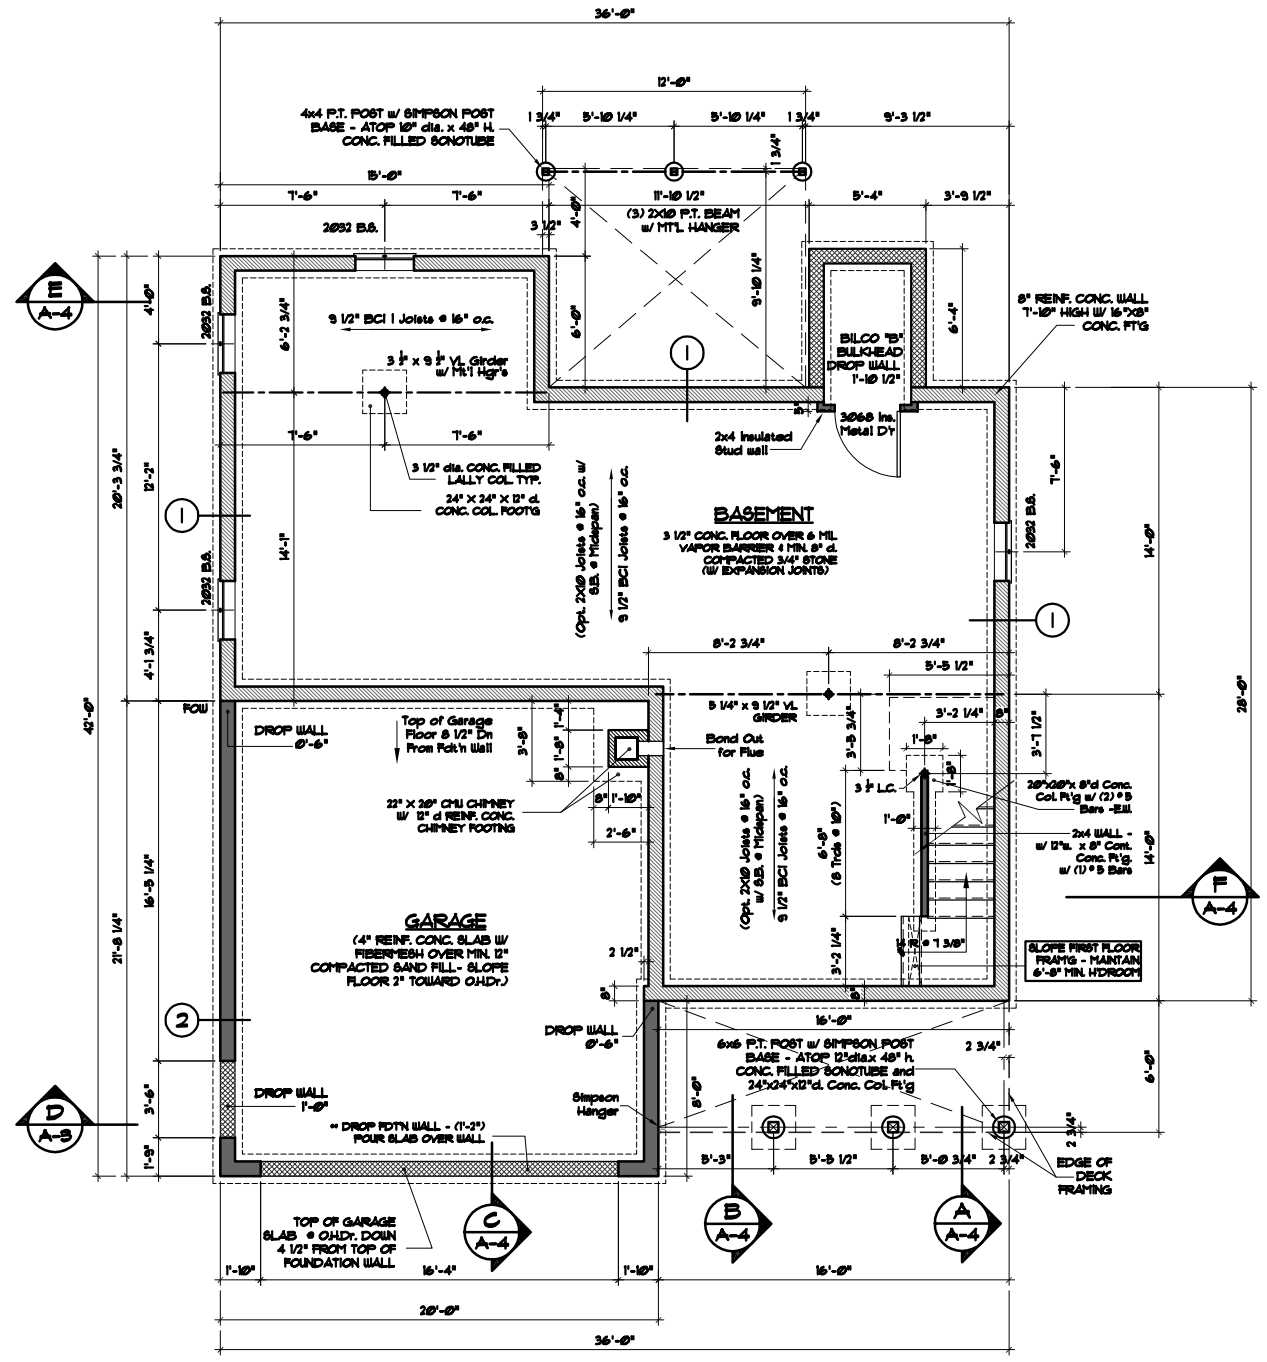

FOUNDATION / BASEMENT PLAN
Scale: 1/4" = 1'-0"

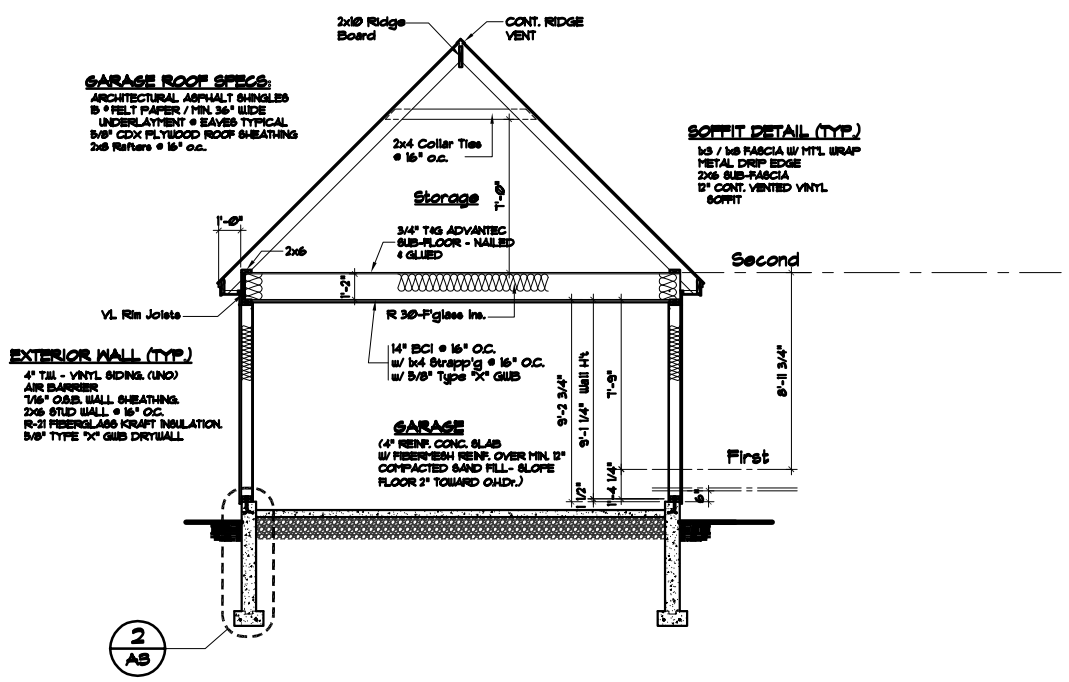

D GARAGE SECTION
Scale: 1/4" = 1'-0"

REVISIONS

NO.

DIDONATO ARCHITECTS, INC.
134 GUINEA ROAD, KENNEBUNKPORT, ME. 04046
phone:(207) 286-2320 fax: (207) 283-4995
"E" Mail Address: jf@didonatoarchitects.com
www.didonatoarchitects.com

NEW RESIDENCE - LH Cape

FRANK & SANTO DIDONATO

Lot # 13 SKYLARK COMMONS
89 Skylark Road
GORHAM, MAINE

DRAWING THIS SHEET

Basement/Foundation Plan & Details

DATE: 09/14/2013
REVISION DATE: -
DRAWN BY: JFD

SHEET:
A3

© COPYRIGHT
REPRODUCTION OR REUSE OF THIS DOCUMENT WITHOUT WRITTEN PERMISSION OF DIDONATO ARCHITECTS IS PROHIBITED