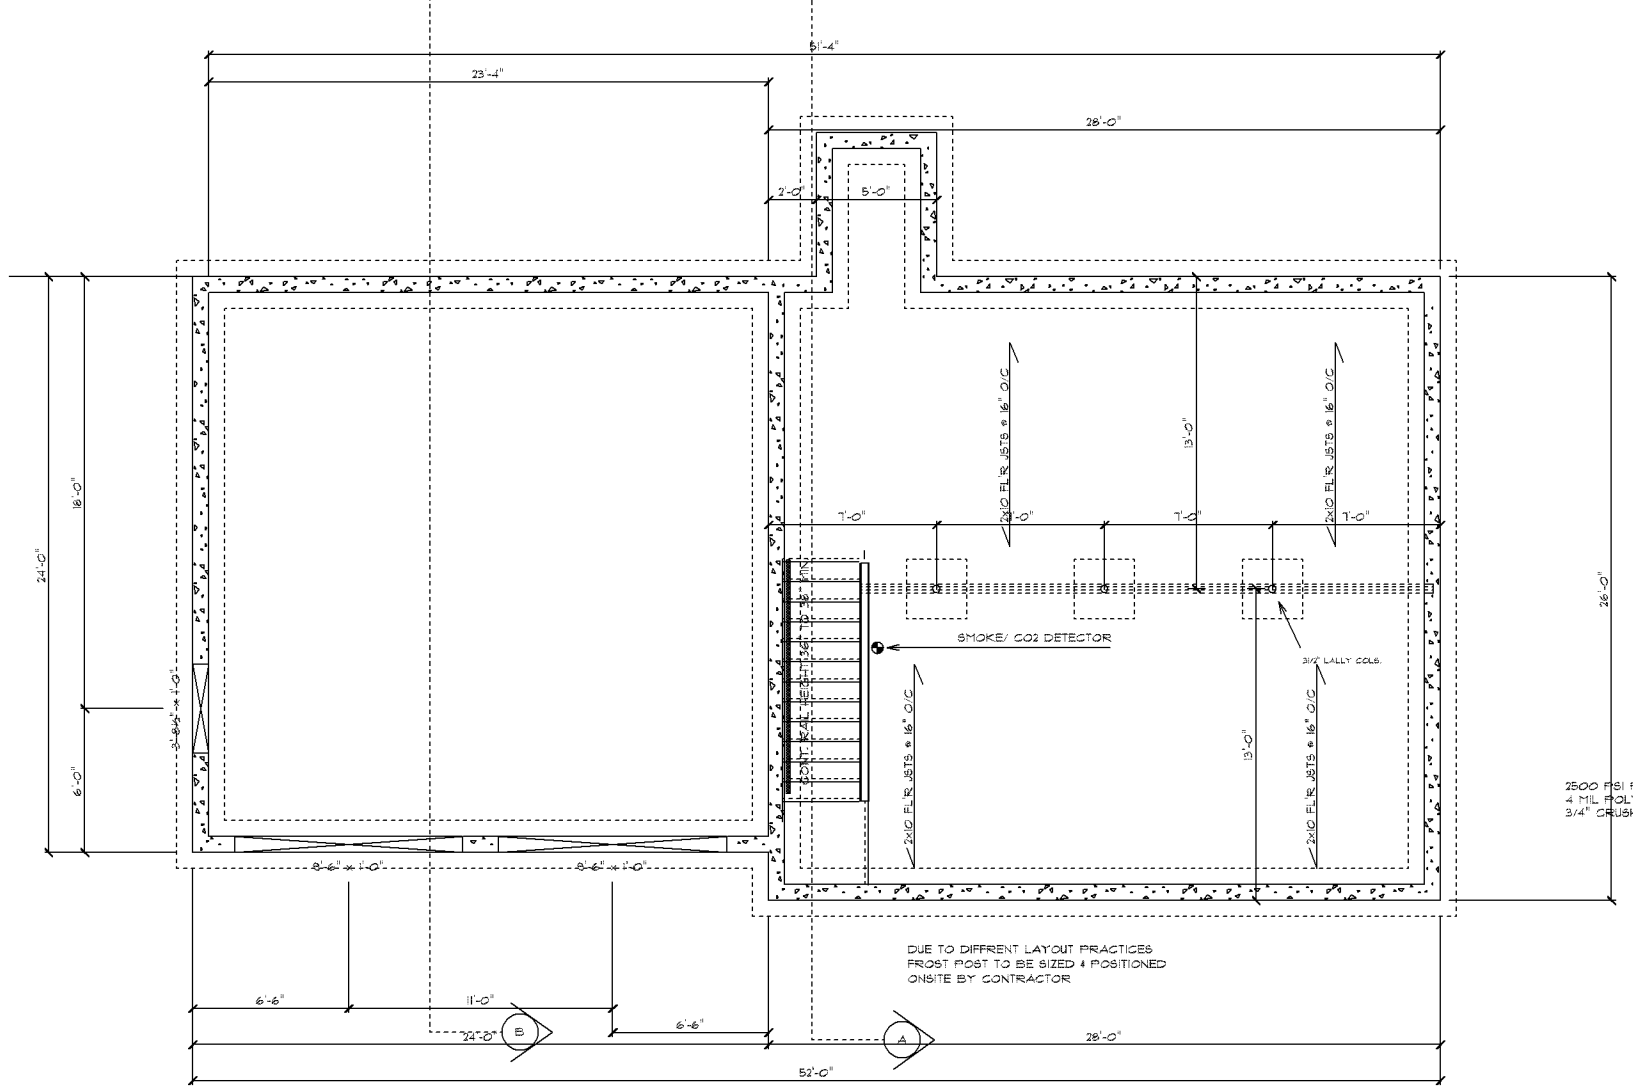

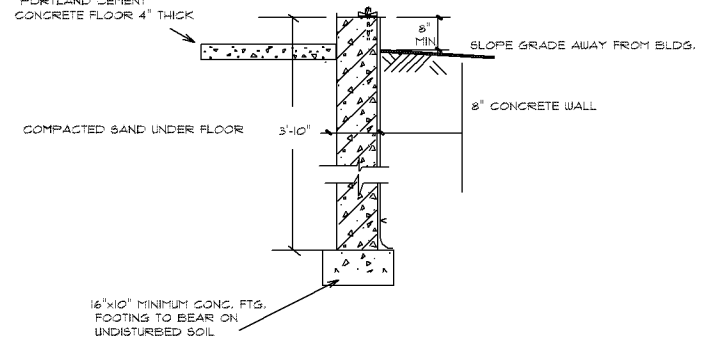

TYPICAL FROSTWALL SECTION - GARAGE

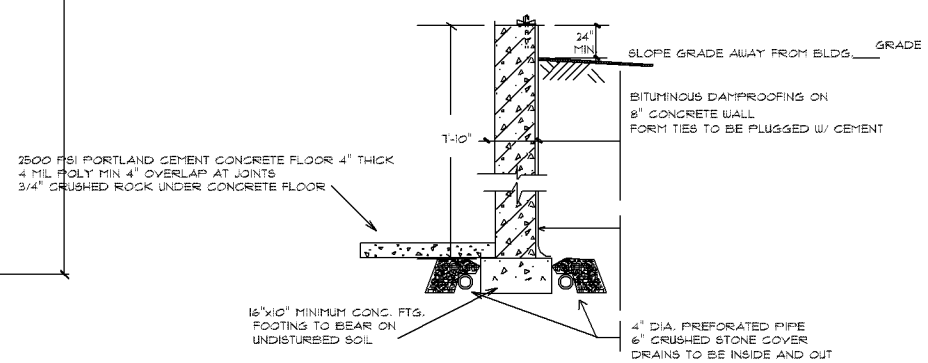

TYPICAL FOUNDATION WALL SECTION - MAIN HOUSE

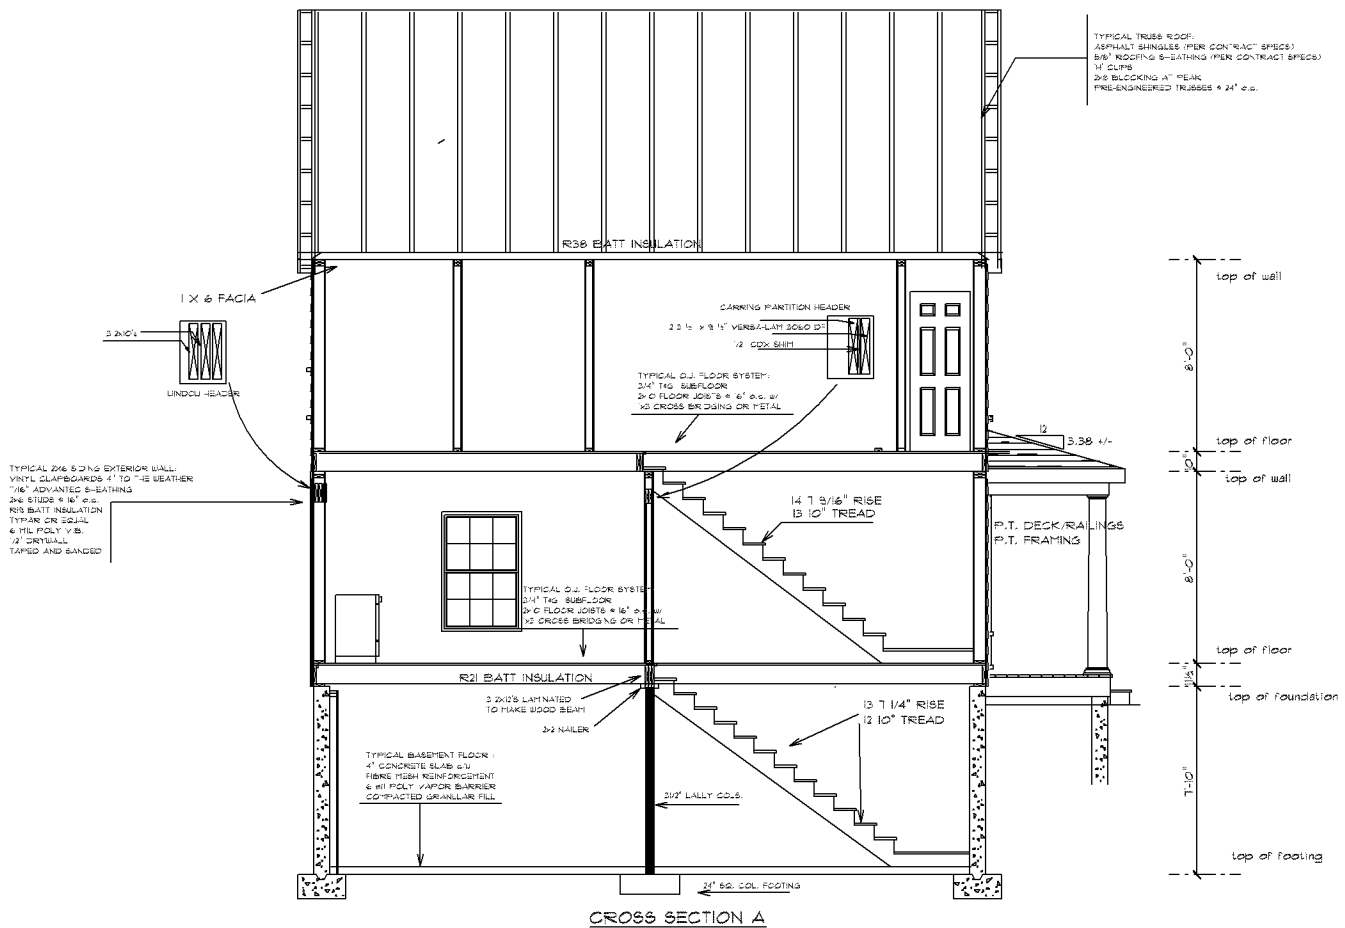

CROSS SECTION A

SCALE: 1/4" = 1'-0"

NOTE: ALL WINDOWS
U-FACTOR = .31

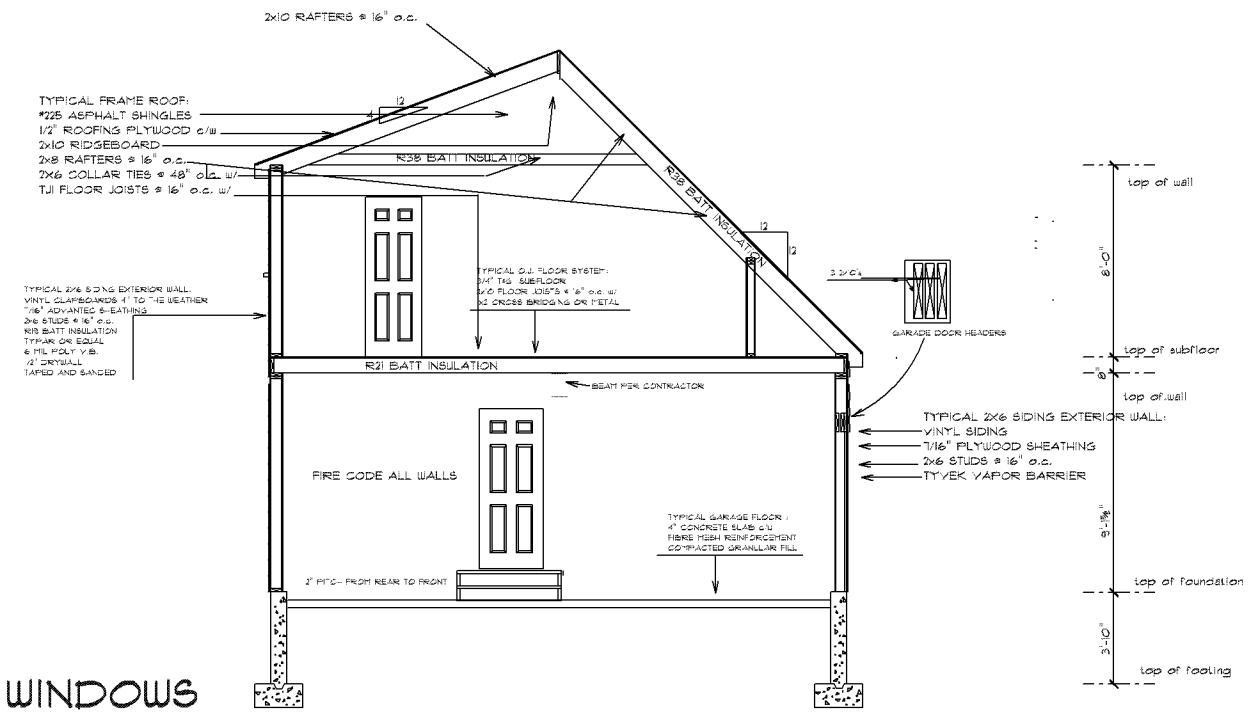

CROSS SECTION B

SCALE: 1/4" = 1'-0"