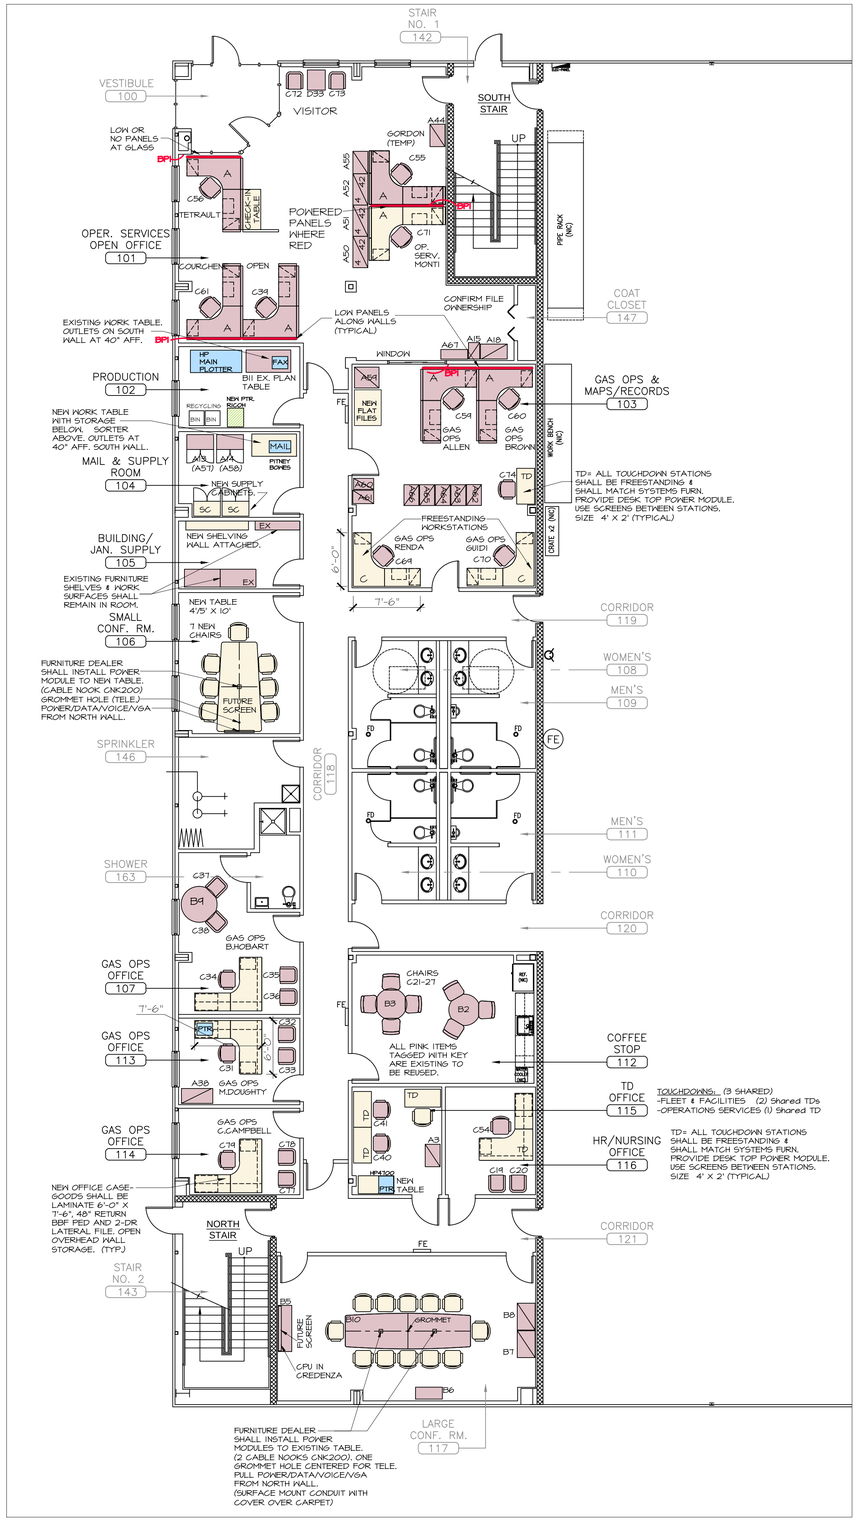

A FURNITURE PLAN - PARTIAL FRONT AREA
1/8" = 1'-0"

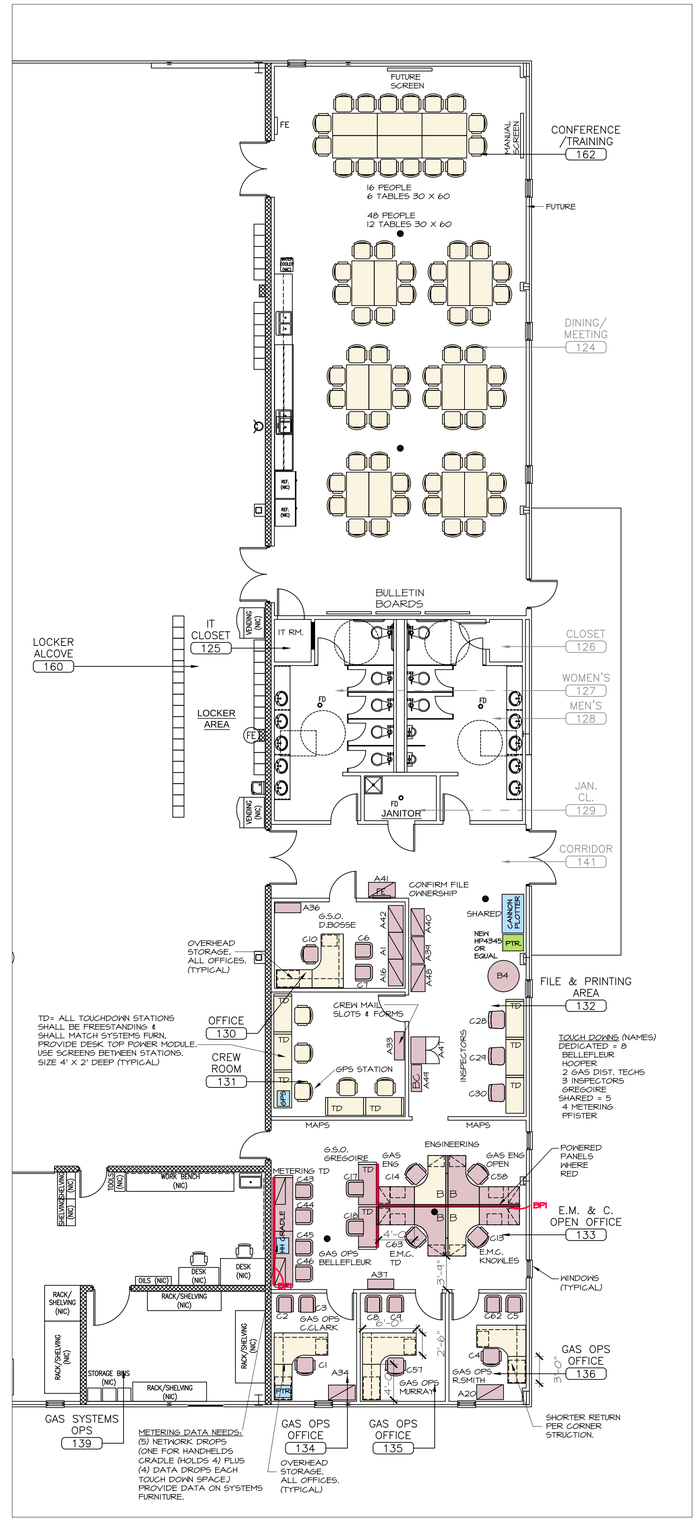

B FURNITURE PLAN - PARTIAL BACK AREA
1/8" = 1'-0"

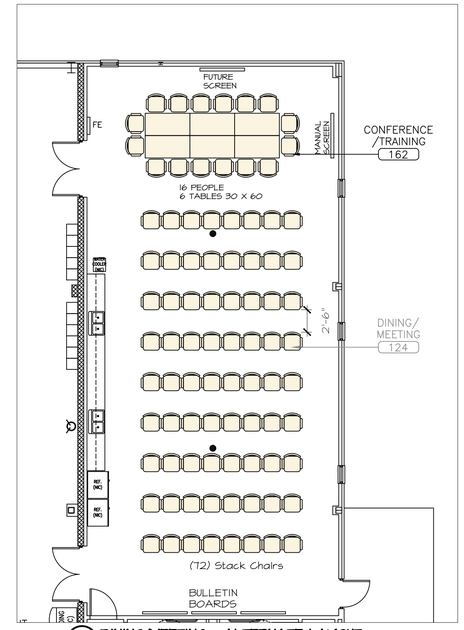

1 DINING/MEETING: ALTERNATE LAYOUT
1/8" = 1'-0"

DRAWING KEY:

- EXISTING FURNITURE, REUSED FROM FOREST AVE. (DEALERSHIP SHALL CONFIRM ALL SYSTEM PARTS)
- FURNITURE NEEDED (NEW, USED OR REFURBISHED)
- FUTURE FURNITURE NEEDS (SHOWN FOR REFERENCE)
- BPI — BASE POWER IN-FEED (JUNCTION BOX) TO POWER SYSTEMS FURNITURE RACEWAY (3 CIRCUIT SYSTEM) (BPI PROVIDED BY DEALERSHIP, INSTALLED BY LICENSED ELECTRICIAN)
- POWERED PANELS WITHIN SYSTEMS FURNITURE
- PTR. — INDICATES EXISTING EQUIPMENT (PRINTERS, COPIERS)
- PTR. — INDICATES NEW EQUIPMENT (PRINTERS, MFD)
- PTR. — INDICATES FUTURE EQUIPMENT (PRINTERS, MFD)

FURNITURE NOTES:

1. ALL FURNITURE PROVIDED AND COORDINATED BY OWNER, FURNITURE DEALERSHIP AND DESIGNER.

2. FURNITURE DEALERSHIP SHALL INSTALL A POWER MODULE BOX IN THREE CONFERENCE ROOMS 106, 117, & 202. TABLE POWER MODULE SHALL BE CABLE NOOK (CNK200) WHICH HAS (1) DUPLEX RECEPTACLE (2 OUTLETS), (2) DATA CONNECTIONS, AND ONE VGA) (HDMI?). TABLE WILL REQUIRE GROMMET HOLE FOR POWER/DATA FOR POLYCOMM PHONES.

3. ALL FREESTANDING FURNITURE (CHAIRS, FILES, BOOKCASES) SHALL BE MOVED BY OWNER FROM FOREST AVE. REFER TO TAGS NOTED ON PLANS & REFERENCED IN SEPARATE SPREADSHEET.

4. ALL EXISTING PANEL SYSTEM WORKSTATIONS SHALL BE DIS-ASSEMBLE, MOVED, & REINSTALLED BY FURNITURE DEALERSHIP. DEALERSHIP SHALL ALSO PROVIDE & INSTALL ADDITIONAL NEW COMPONENTS TO COMPLETE THE INSTALLATION AS SHOWN.

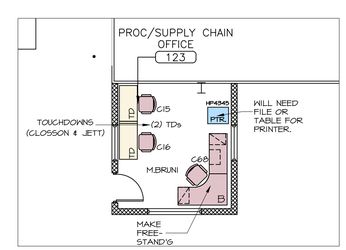

C FURNITURE - WAREHOUSE
1/8" = 1'-0"

N

STIBLER ASSOCIATES, LLC
space planning interior design

306 Highlander Way
Manchester, New Hampshire 03103
P. 603.623.8952 ■ F. 603.623.0593
www.stibler.com

Copyright © 2011 by Stibler Associates
No reproduction without permission.

UNITIL NORTHERN UTILITIES, INC.

400 RIVERSIDE INDUSTRIAL PARKWAY
PORTLAND, ME

INFORMATION CONTAINED ON THIS DRAWING SHALL BE VERIFIED BY EACH VENDOR OR CONSULTANT PRIOR TO STARTING WORK. STIBLER ASSOCIATES IS NOT RESPONSIBLE FOR DISCREPANCIES OF FIELD DIMENSIONS OR CONDITIONS.

"ISSUED FOR CITY OF PORTLAND PERMITTING"
DATE: 04 - 17 - 2015
REVISIONS:

1st FLOOR FURNITURE PLANS

SCALE : 1/8" = 1'-0"
DRAWN BY : DH

ID.1

G:\CLIENTS\UNITIL\Unitil Portland- Riverside\DRAWINGS\CURRENT SA\SHEETS\SHEET UNITIL RIVERSIDE FURN BOTH FLOORS.dwg 4/17/2015 1:38 PM