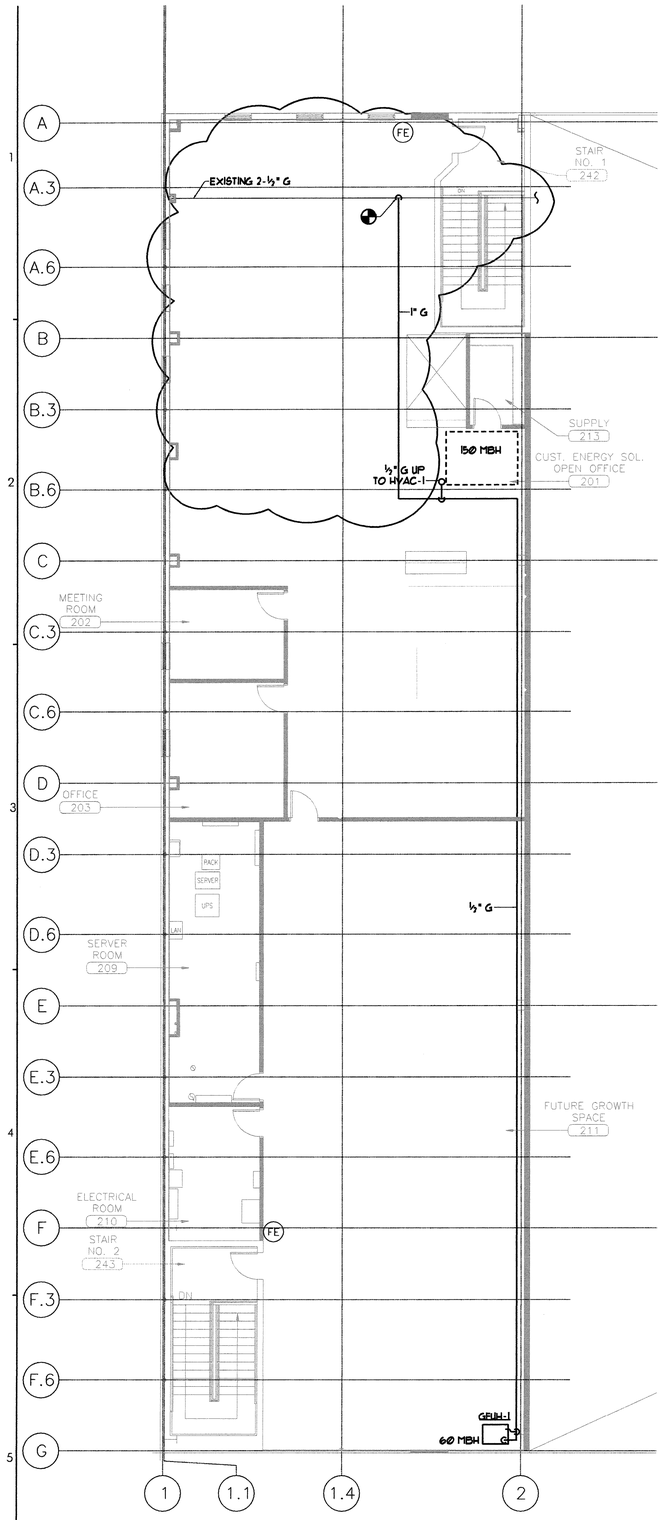

CWS ARCHITECTS

DESIGNER

STATE OF MAINE
STEPHEN P. DOSS
No. 3907
REGISTERED PROFESSIONAL ENGINEER

BENNETT ENGINEERING
MECHANICAL • ELECTRICAL
(207) 865-9475

OWNER

UNITIL
6 LIBERTY LANE WEST
HAMPTON, NEW HAMPSHIRE
03842

PROJECT

NORTHERN UTILITIES, INC.
FIT-UP
400 RIVERSIDE INDUSTRIAL PARKWAY
PORTLAND, MAINE 04101

DRAWING

SECOND FLOOR PLUMBING PLAN-AREA "A"

REVISIONS

1	ISSUED FOR CONSTRUCTION	06/03/2015

DRAWING NUMBER

M2.21

SCALE: 1/8" = 1'-0"
DATE: 04/17/15