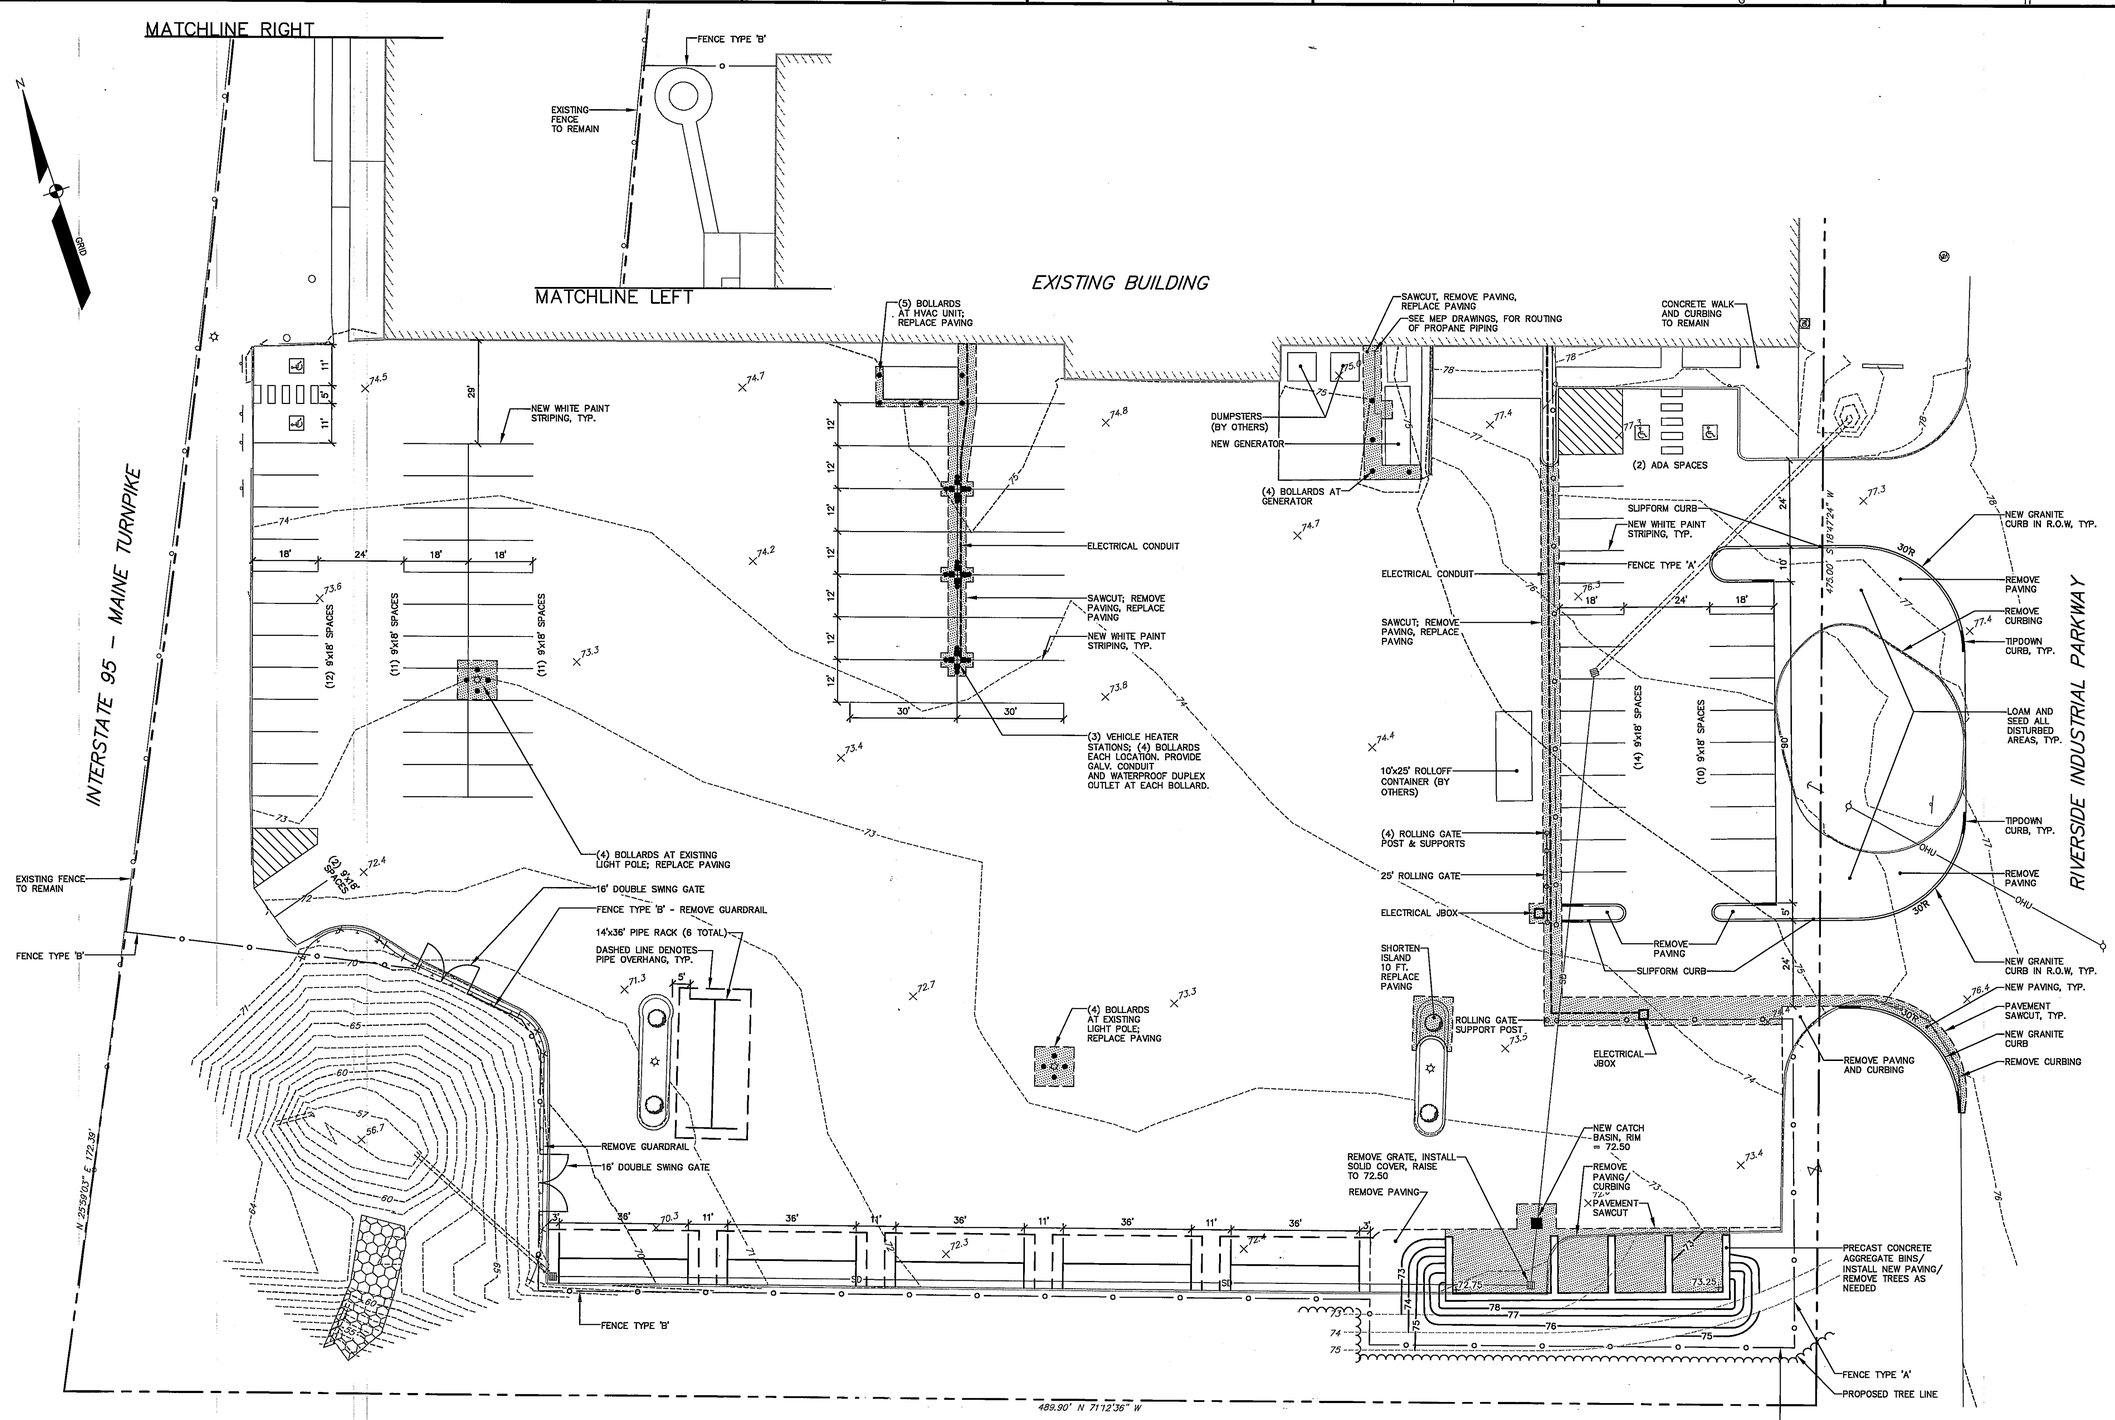

GRAPHIC SCALE

20 0 10 20 40

(IN FEET)
1 INCH = 20 FT.

NOTE:
PER THIS PLAN, THE IMPERVIOUS AREA ON THE SITE WILL BE REDUCED BY 572 S.F.

CWS Architects

WILLIAM T. CONWAY No. 108 — REGISTERED LANDSCAPE ARCHITECT — STATE OF MAINE

OWNER / DEVELOPER
UNITIL
6 LIBERTY LANE WEST
HAMPTON, NH 03842

PROJECT TITLE
NORTHERN UTILITIES, INC.
PORTLAND DOC FIT-UP
400 RIVERSIDE INDUSTRIAL PARKWAY
PORTLAND, MAINE

DRAWING TITLE
SITE PLAN
CWS PROJ. NO.: 14029

DATE

REVISION DESCRIPTION

DRAWING NUMBER
C1.1

SCALE: 1" = 20'
DATE: 03/04/15

14453S.dwg, TAB:S

ISSUED FOR 100% REVIEW