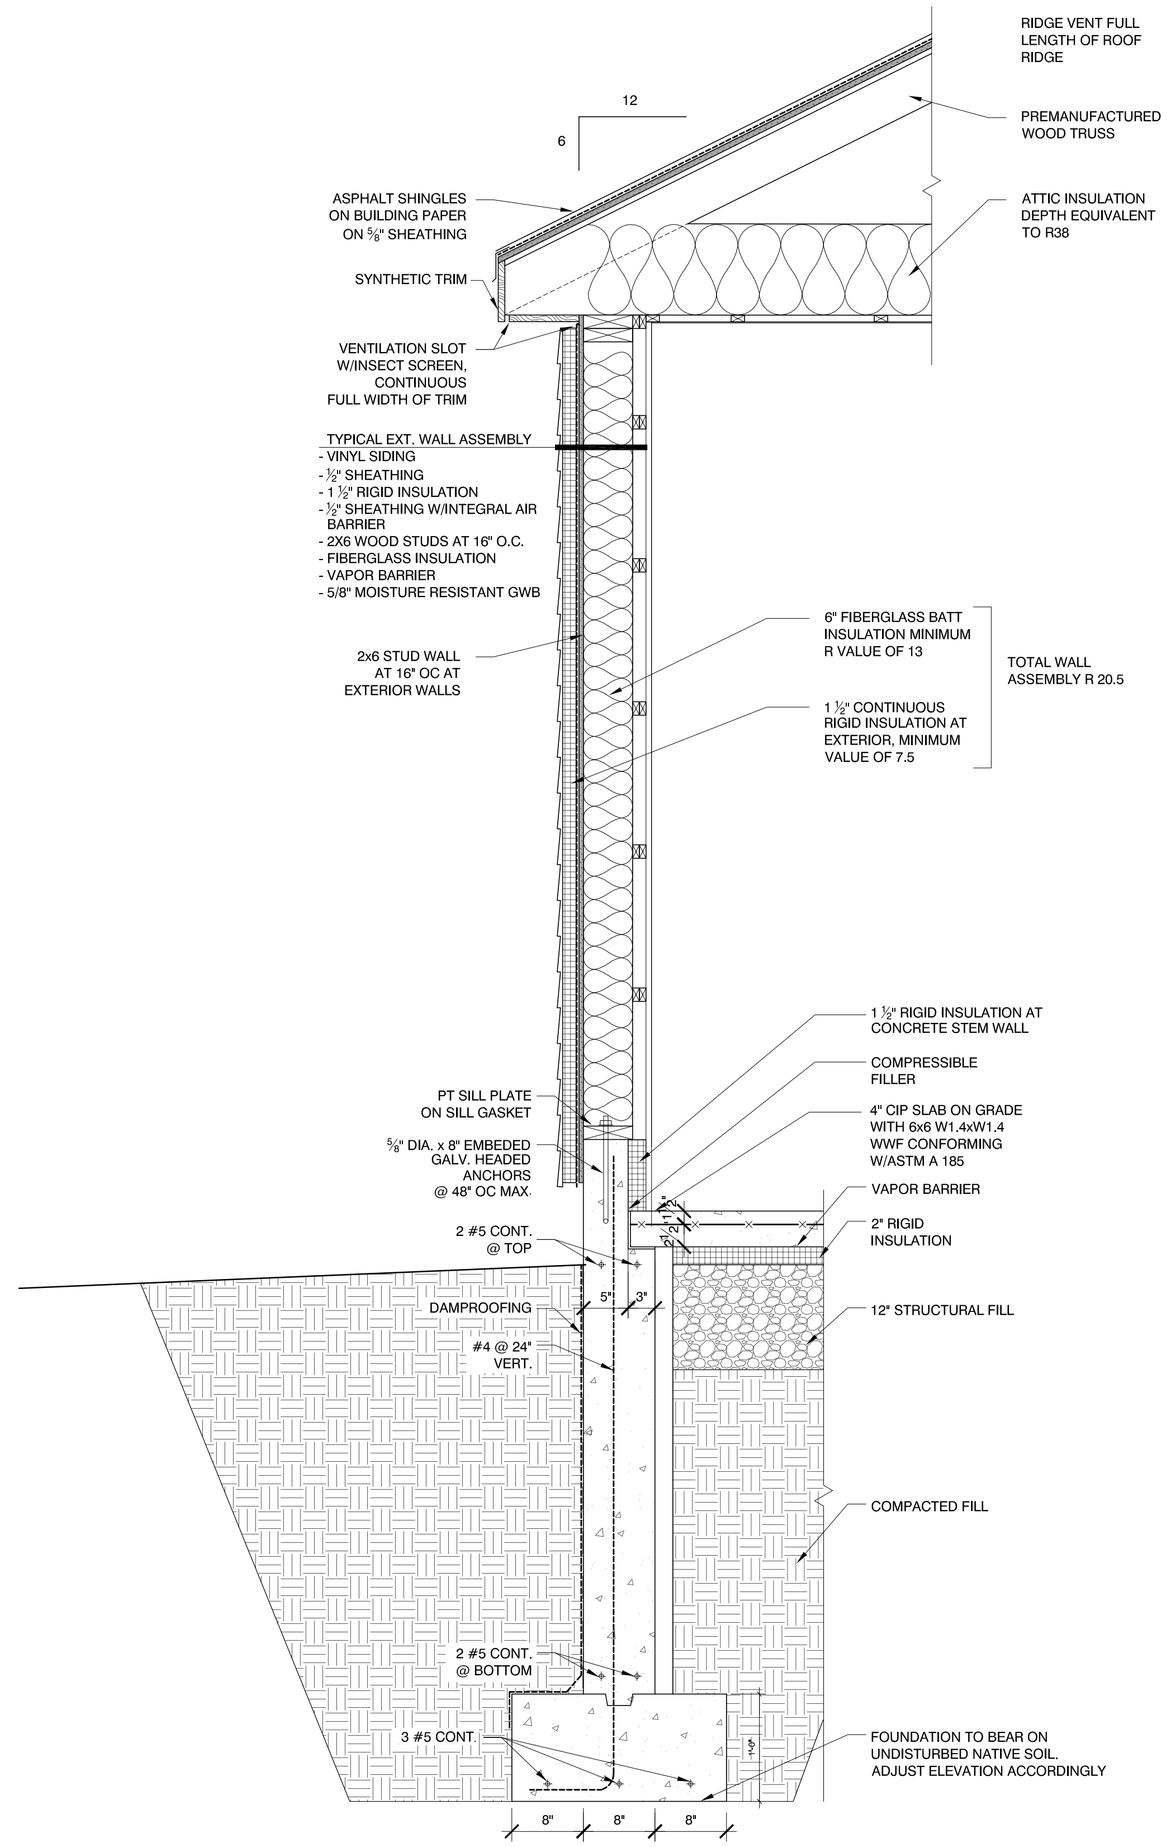

1 Wall Section
1"=1'-0"

NOTE WELL: DESIGN LIMITED TO FOUNDATION PLAN, FLOOR PLAN, WALL SECTION.
STRUCTURAL ENGINEERING, ELECTRICAL, LIGHTING, PLUMBING, HEATING, INTERIOR DETAILING BY OTHERS.
ISSUED FOR PERMITTING, APRIL 12, 2013

Scott Simons Architects
75 York Street, Portland, Maine 04101
www.simonsarchitects.com
207.772.4656

LDD PROJECT NAME: N/A

DRAWING NAME:

FIELD BOOK USED: N/A

REFERENCES:
RiversideSouthGolfCourse2011_CSD_LKS.dwg

DESIGNED BY:
DRAWN BY:
CHECKED BY:
SCALE:
DATE:

LICENSED ARCHITECT AUSTIN K. SMITH No. 6089 STATE OF MAINE

RIVERSIDE SOUTH GOLF COURSE PRO SHOP

CITY OF PORTLAND, MAINE
RECREATION AND FACILITIES MANAGEMENT DEPARTMENT

CITY OF PORTLAND RESURGAM NE

SHEET # 003
PLAN NUMBER