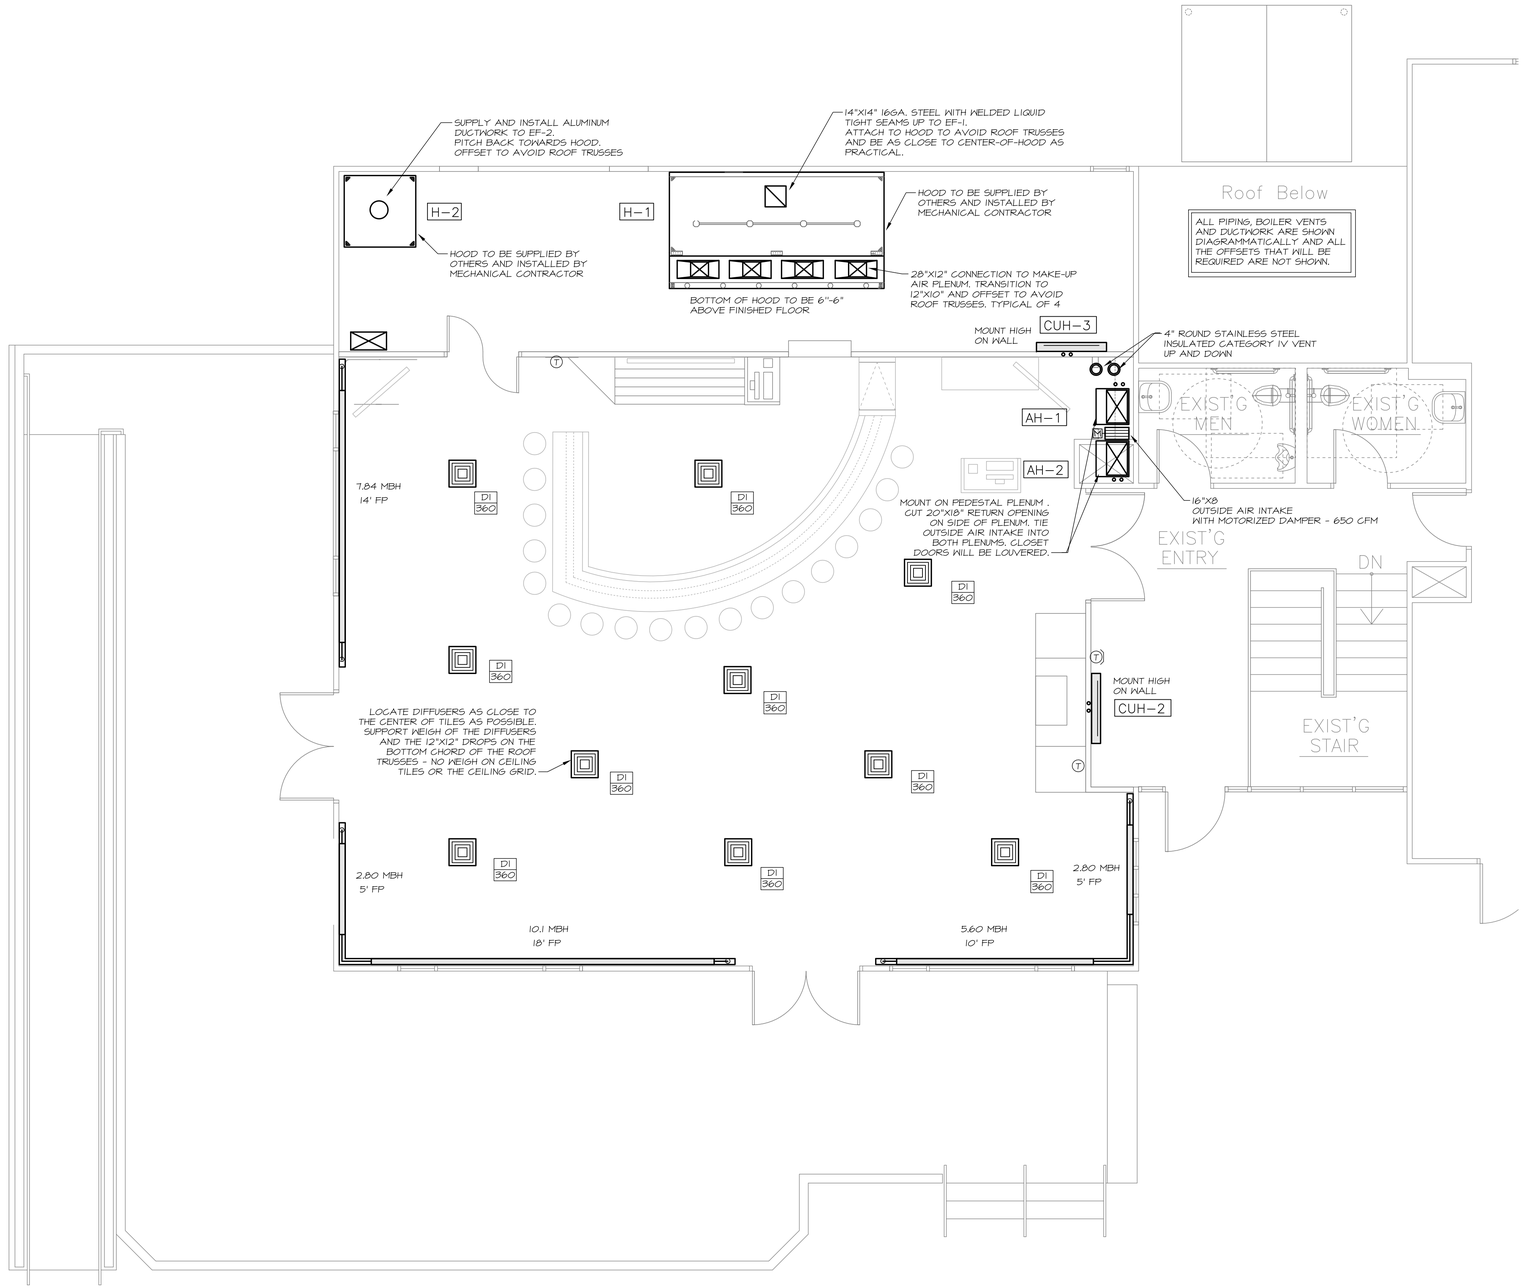

1 UPPER LEVEL MECHANICAL PLAN

SCALE: 1/4" = 1'-0"

Winton Scott Architects
5 Milk Street
Portland, Maine 04101
207 774 4811
www.wintonscott.com

Architecture / Planning
Preservation Architecture
Interior Architecture

REVIEW ONLY
NOT FOR
CONSTRUCTION

XXXXX

Riverside Clubhouse Renovations

Portland, Maine

Progress Print
November 01, 2013

Mechanical Ductwork & Piping Plans

Scale:1/4" = 1'-0"

MECHANICAL SYSTEMS ENGINEERS
ROYAL RIVER CENTER, UNIT #10
10 FOREST FALLS DRIVE
YARMOUTH, MAINE 04096
FACEBOOK: MECHANICAL SYSTEMS ENGINEERS
207-846-1441
M.S.E. Proj. 1334
© COPYRIGHT 2013

M2

Xref: \Architectural\ISO Border.dwg