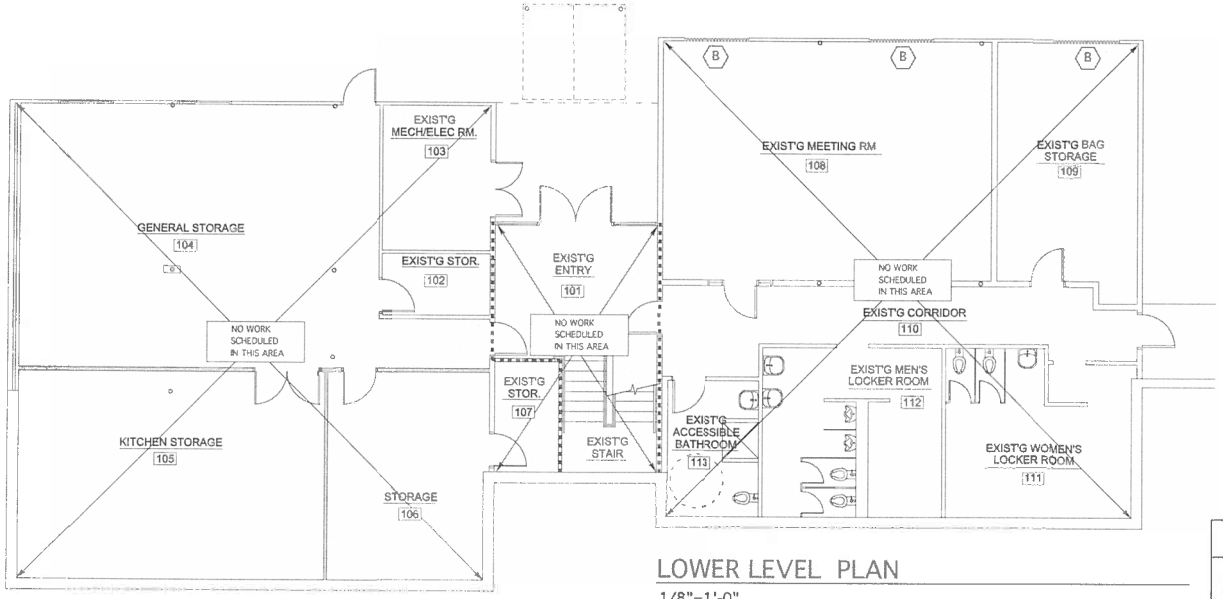

LOWER LEVEL PLAN

1/8"=1'-0"

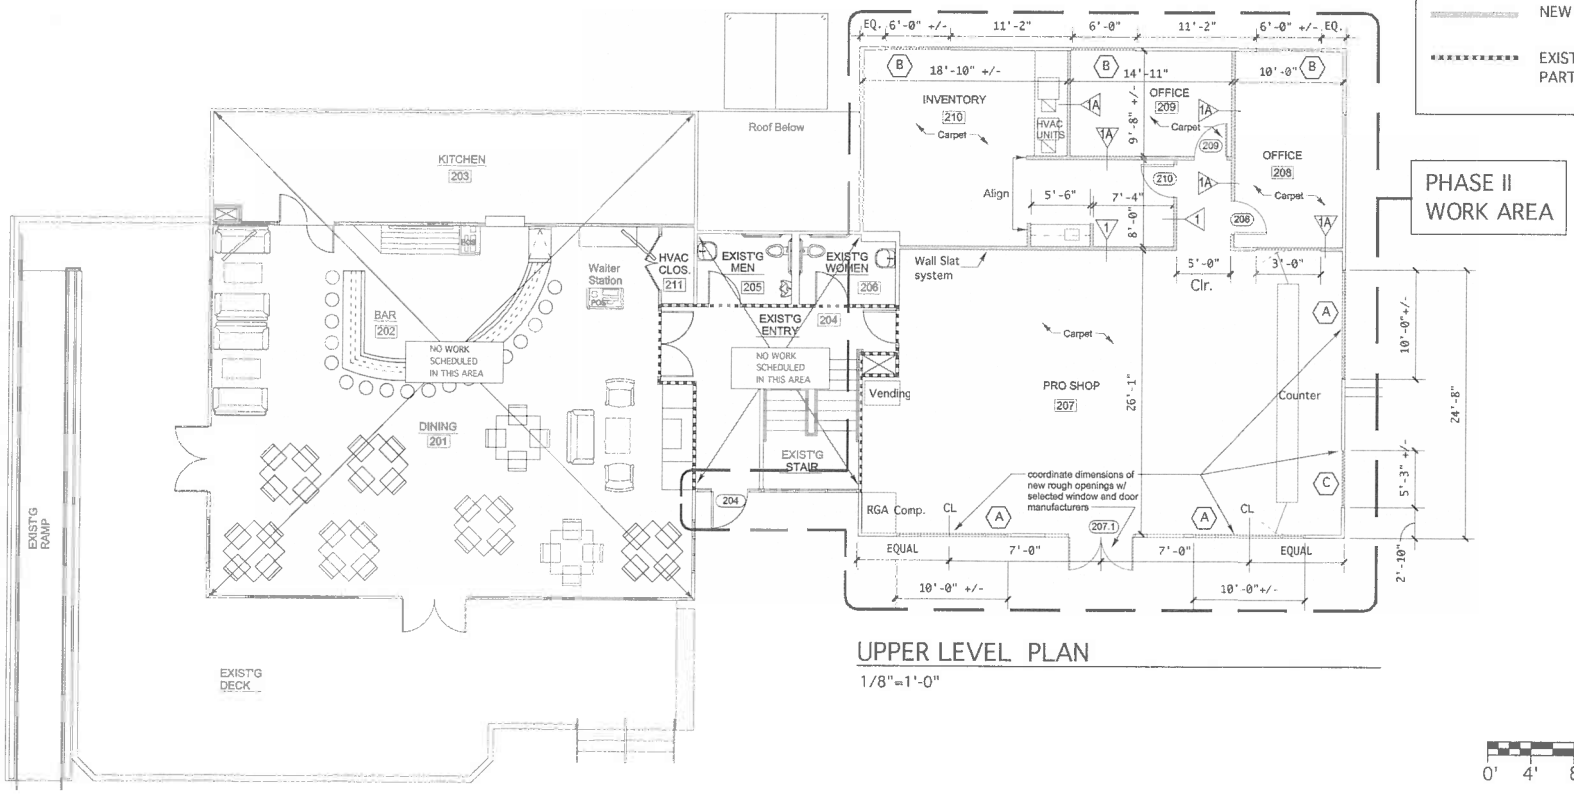

UPPER LEVEL PLAN

1/8"=1'-0"

LEGEND

- EXISTING PARTITION TO REMAIN
- NEW PARTITION AS SCHEDULED
- EXISTING 1 HOUR RATED PARTITION

0' 4' 8' 12' 16'

WINTON SCOTT ARCHITECTS

5 Milk Street
Portland, Maine 04101
207 774 4811
www.wintonscott.com

LICENSED ARCHITECT STEPHEN W. WEATHERHEAD No. 1948 STATE OF MAINE

HVAC & plumbing Engineering:
MECHANICAL SYSTEMS ENGINEERS

Electrical Engineering:
SWIFT CURRENT ENGINEERING

Riverside Golf Course -
North Course Club House Renovations
PHASE II

Riverside Street
Portland, Maine

REVISIONS

CONSTRUCTION DOCUMENTS
JANUARY 23, 2015

Layout Plans

Scale: As Noted

A 101