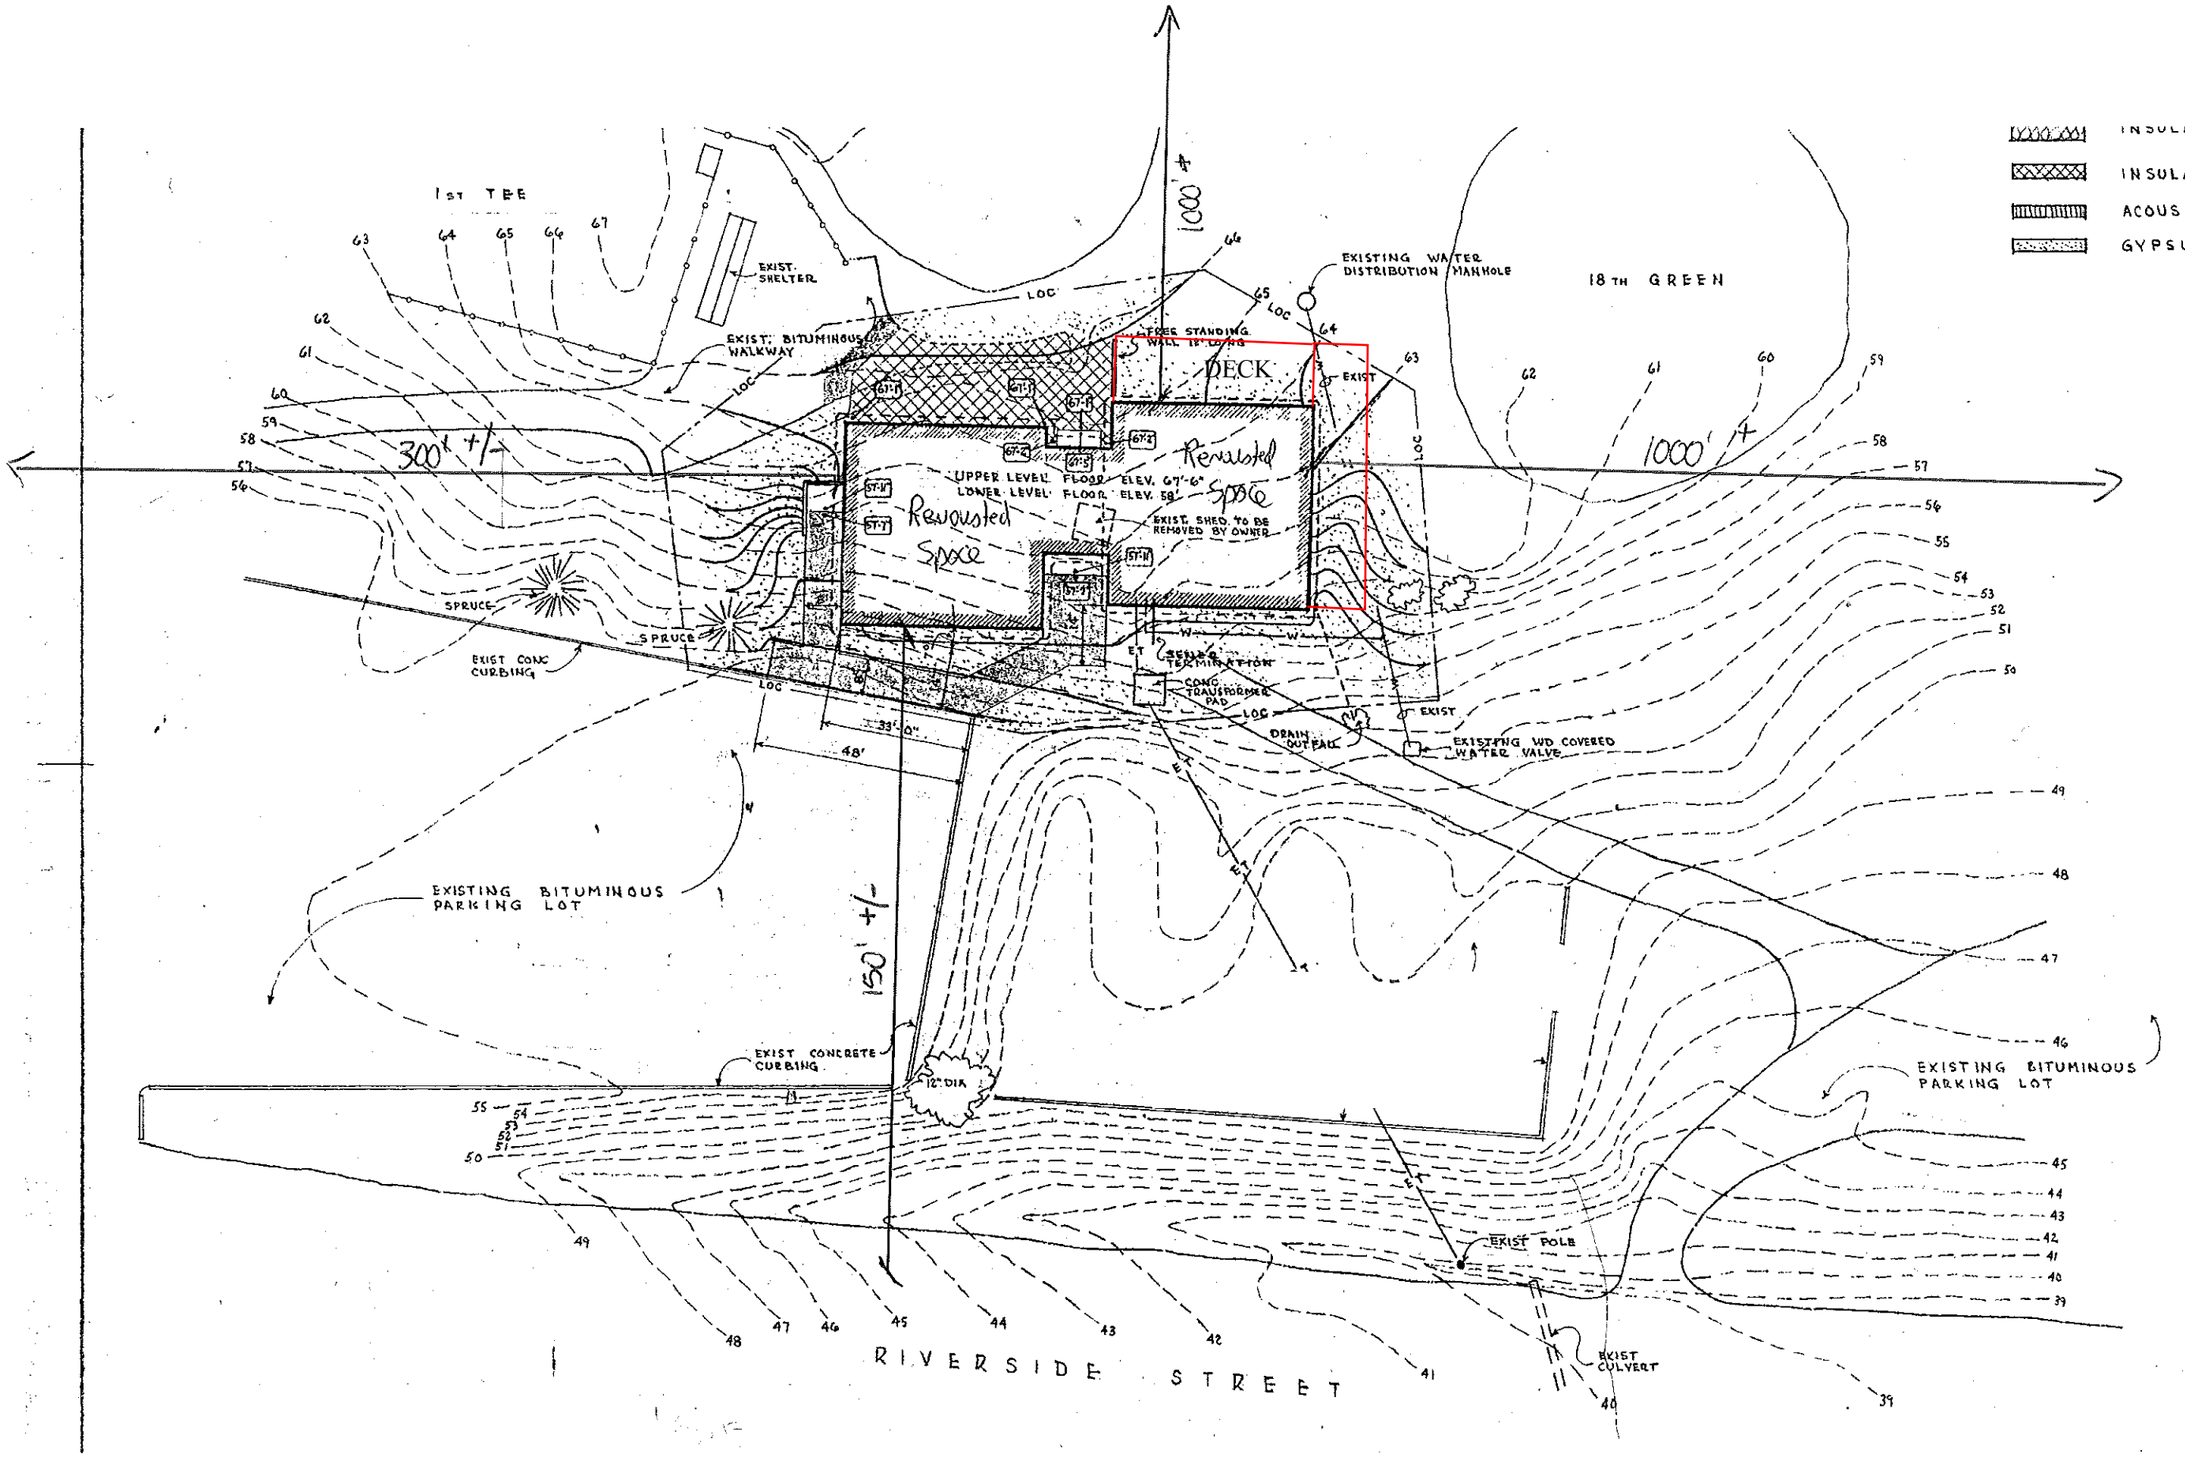
INSULATION (BATT/ROLL)
INSULATION (RIGID)
ACOUSTIC CEILING TILE
GYPSUM BOARD
1ST TEE
18TH GREEN
EXIST. SHELTER
EXIST. BITUMINOUS WALKWAY
EXISTING WATER DISTRIBUTION MANHOLE
FREE STANDING WALL 18' LONG
DECK
EXIST
UPPER LEVEL FLOOR ELEV. 67'-6"
LOWER LEVEL FLOOR ELEV. 58'
EXIST. SHED TO BE REMOVED BY OWNER
Requested Space
Requested Space
300' +/-
1000' +
150' +/-
SPRUCE
SPRUCE
EXIST CONC CURBING
SEWER TERMINATION
COND TRANSFORMER PAD
DRAIN OUT FALL
EXISTING WD COVERED WATER VALVE
33'-0"
48'
EXISTING BITUMINOUS PARKING LOT
EXIST CONCRETE CURBING
12" DIA
EXISTING BITUMINOUS PARKING LOT
EXIST POLE
EXIST CULVERT
RIVERSIDE STREET
#5 @ 12" OC
4" ø BUILDING PERIMETER DRAI PITCH TO OUT FALL